


Revision		Date
A	wood burning stove moved	06.06.2019 LC
B	4 roof lights added to east elevation, D0.10 to be replaced D0.16 & D0.20 to be replaced with windows. Glazing inserted to vent openings in west ele and new downpipe to west ele. Boundary wall to north elevation lifted. Orangery removed and replaced with sun room with bifolding and sliding doors	19.11.2019 LC
C	Omission of sun room and roof lights	04.02.2020 GH
D	Remove built up wall to garden	21.04.2020 GH
E	Window w0.9 replacement clarified	22.04.2020 GH
F	Change of door D0.13 to fixed window, reposition of SVP to master suite, indicative change of design to Door D0.20.	12.05.2020 GH
G	Only pattress details included	24.06.2020 GH
H	AVA 2020 0516 proposals only	14.7.2020 GH
I	Non-material amendment to remove kitchen wall, master bedroom beam	

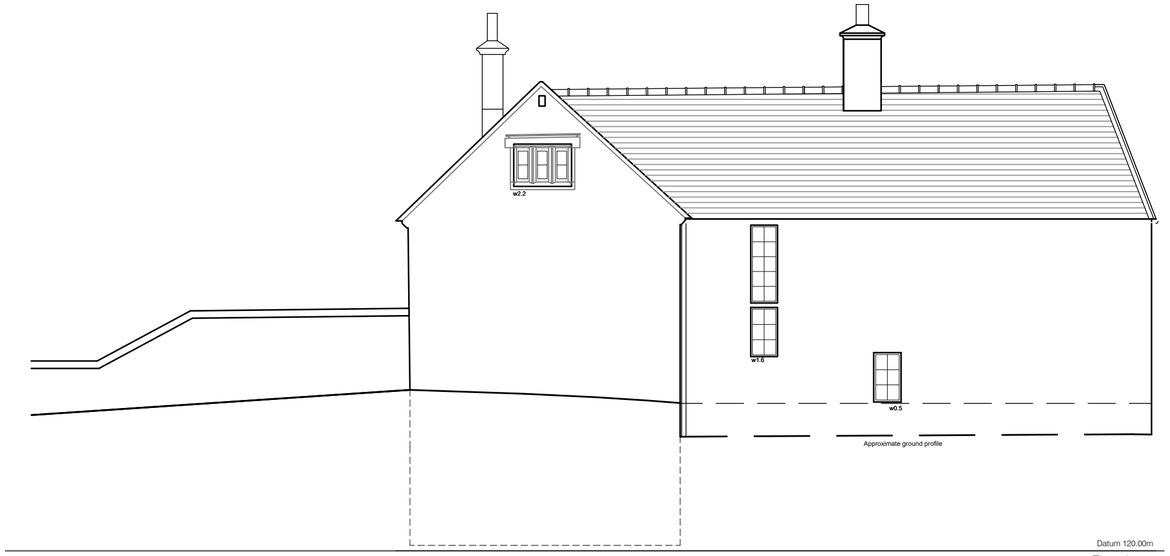

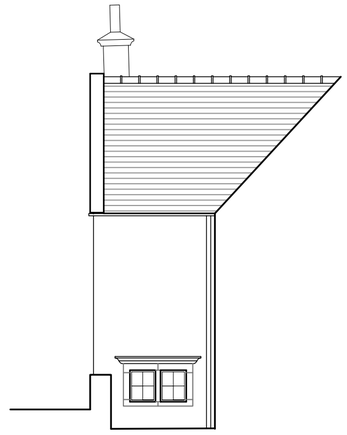


Elevation 2



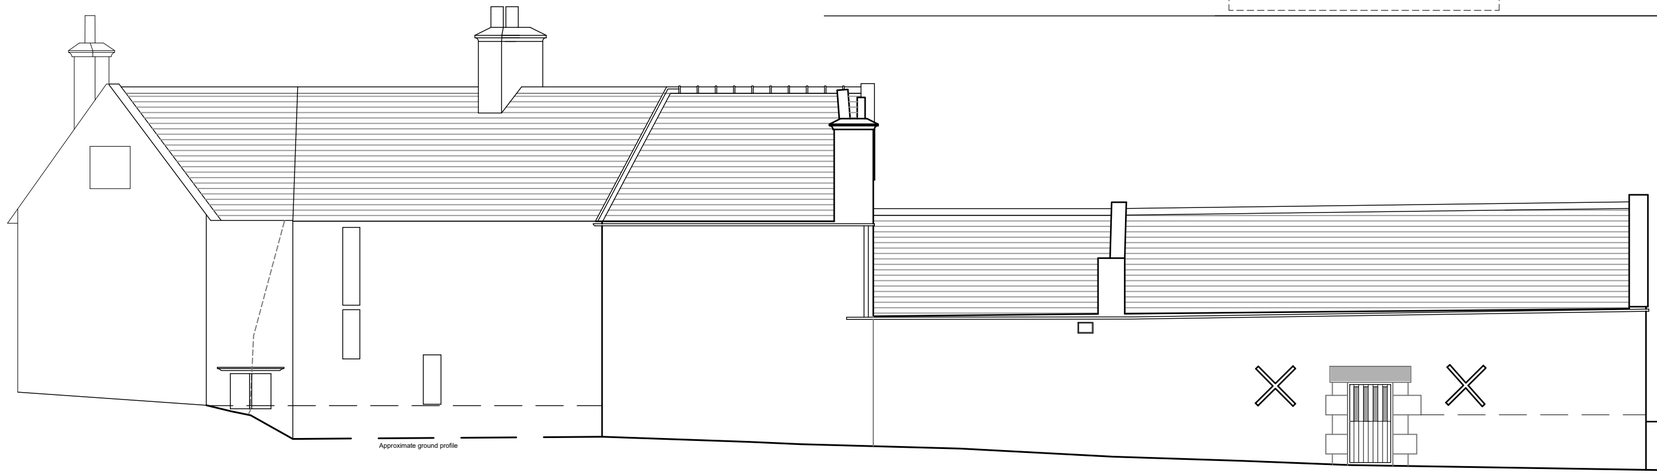


Elevation 3

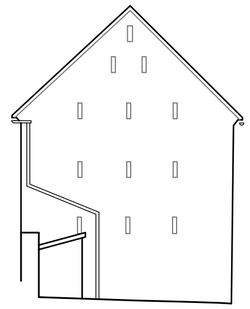

Elevation 4

NOTE:
2314-210I has been issued for planning to show only the proposals under the non-material amendment application. For full plans, please enquire with the architect's office

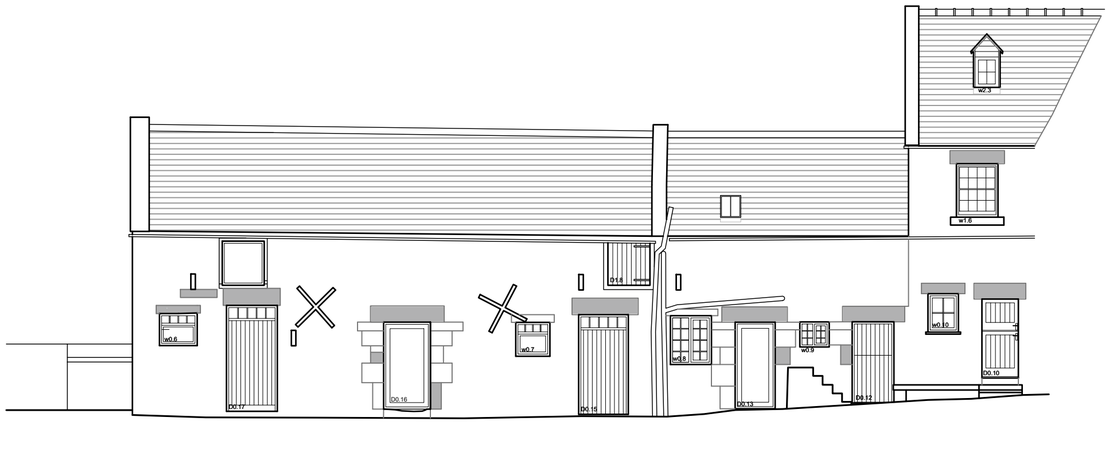

Elevation 5



Elevation 6

PlanningDesign
Second Floor, Suite 3
Woburn House
Vernon Gate
Derby DE1 1UL
Tel: 01332 347 371
E-mail: info@planningdesign.co.uk
www.planningdesign.co.uk

CLIENT
Mr & Mrs Goodwin

STATUS:
PLANNING

PROJECT DESCRIPTION:
Listed Building Application for Amended Restoration Proposals
Highfield Farm,
Moorside Lane
Holbrook
DE56 0TW

DRAWING TITLE:
House Elevations as Proposed

DRAWN BY:	CHECKED BY:
GH	JM
DRAWING NUMBER:	REVISION:
210	H
SCALE:	DATE:
1:100 @A2	July 2020

DRAWING REF:
2314- 210H

© COPYRIGHT EXISTS ON THE DESIGNS AND INFORMATION SHOWN ON THIS DRAWING. The Contractor must verify all dimensions on site before making shop drawings or commencing work of any kind. No dimensions to be scaled from this drawing. Architect to be notified of any discrepancies in dimensions immediately