



existing side elevation from No. 15
1:100

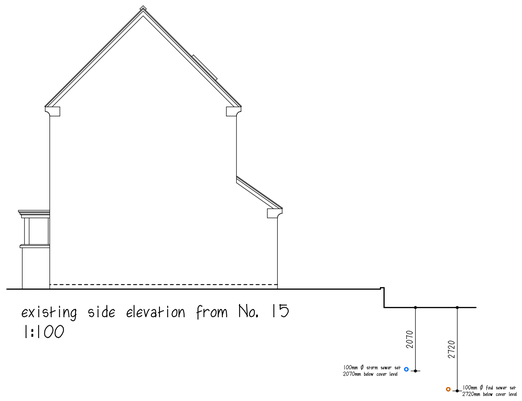

existing rear elevation
1:100

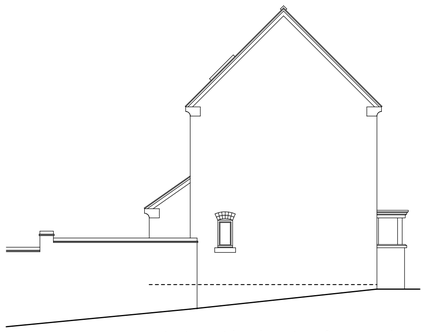


existing side elevation from road
1:100




Ordnance Survey (c) Crown Copyright 2020. All rights reserved. Licence number 100022432

site location plan 1:1250


0m 20m 50m

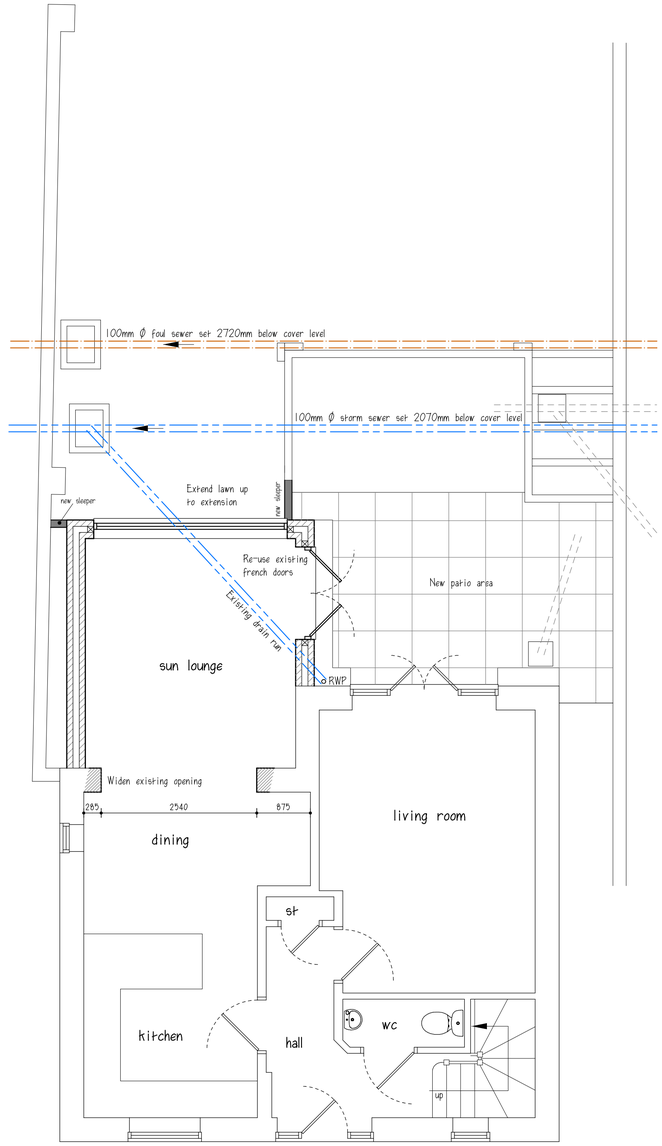

proposed ground floor plan 1:50

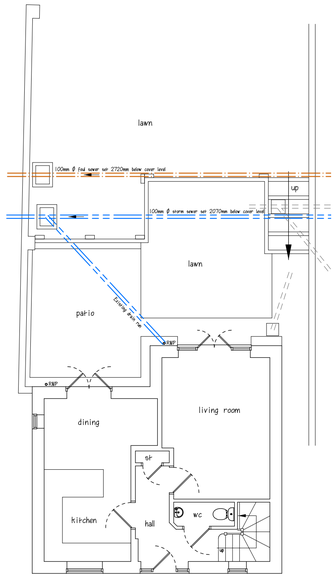


existing ground floor plan
1:100

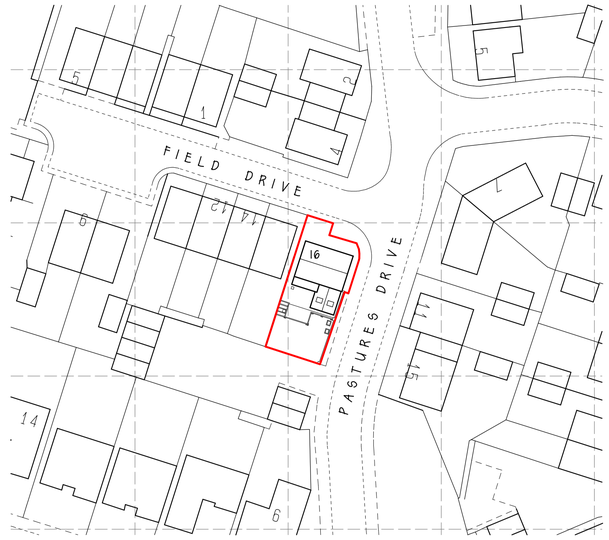

block plan 1:500


0m 20m 50m

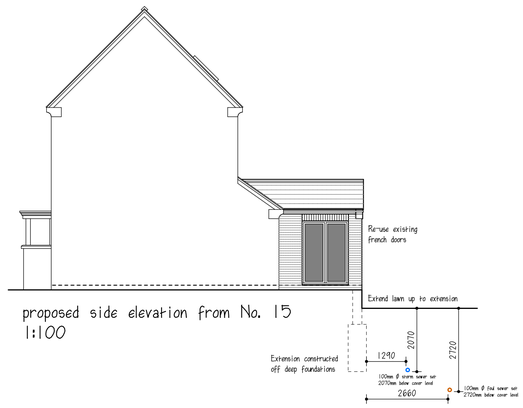

proposed side elevation from No. 15
1:100



proposed rear elevation 1:100

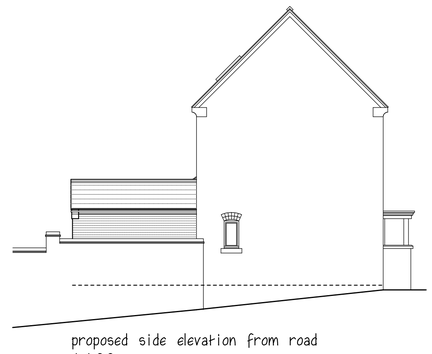

proposed side elevation from road
1:100

REVISIONS		DATE
A	Drainage info added and Client changes	10/03/20

CLIENT MR. C. & MRS. N. CALLANAN

ADDRESS 16 FIELD DRIVE
SMALLEY

PROJECT PROPOSED EXTENSION & ALTERATIONS

DRAWING SURVEY & SCHEME DESIGN

SCALE 1:50 / 1:100 / 1:500 / 1:1250

DATE JANUARY 2020

DWG No. PA/20-003 SK 81 01 A

PILKINGTON ARCHITECTURE
29A STRETTEA LANE
HIGHAM
ALFRETON
DERBYSHIRE
DE55 6EJ
Tel : 01773 843333
jon@pilkington-architecture.co.uk

This drawing is copyright.
Contractors must check all dimensions on site, working only from grid & figure dimensions.
Discrepancies must be reported to the designer before work is done.