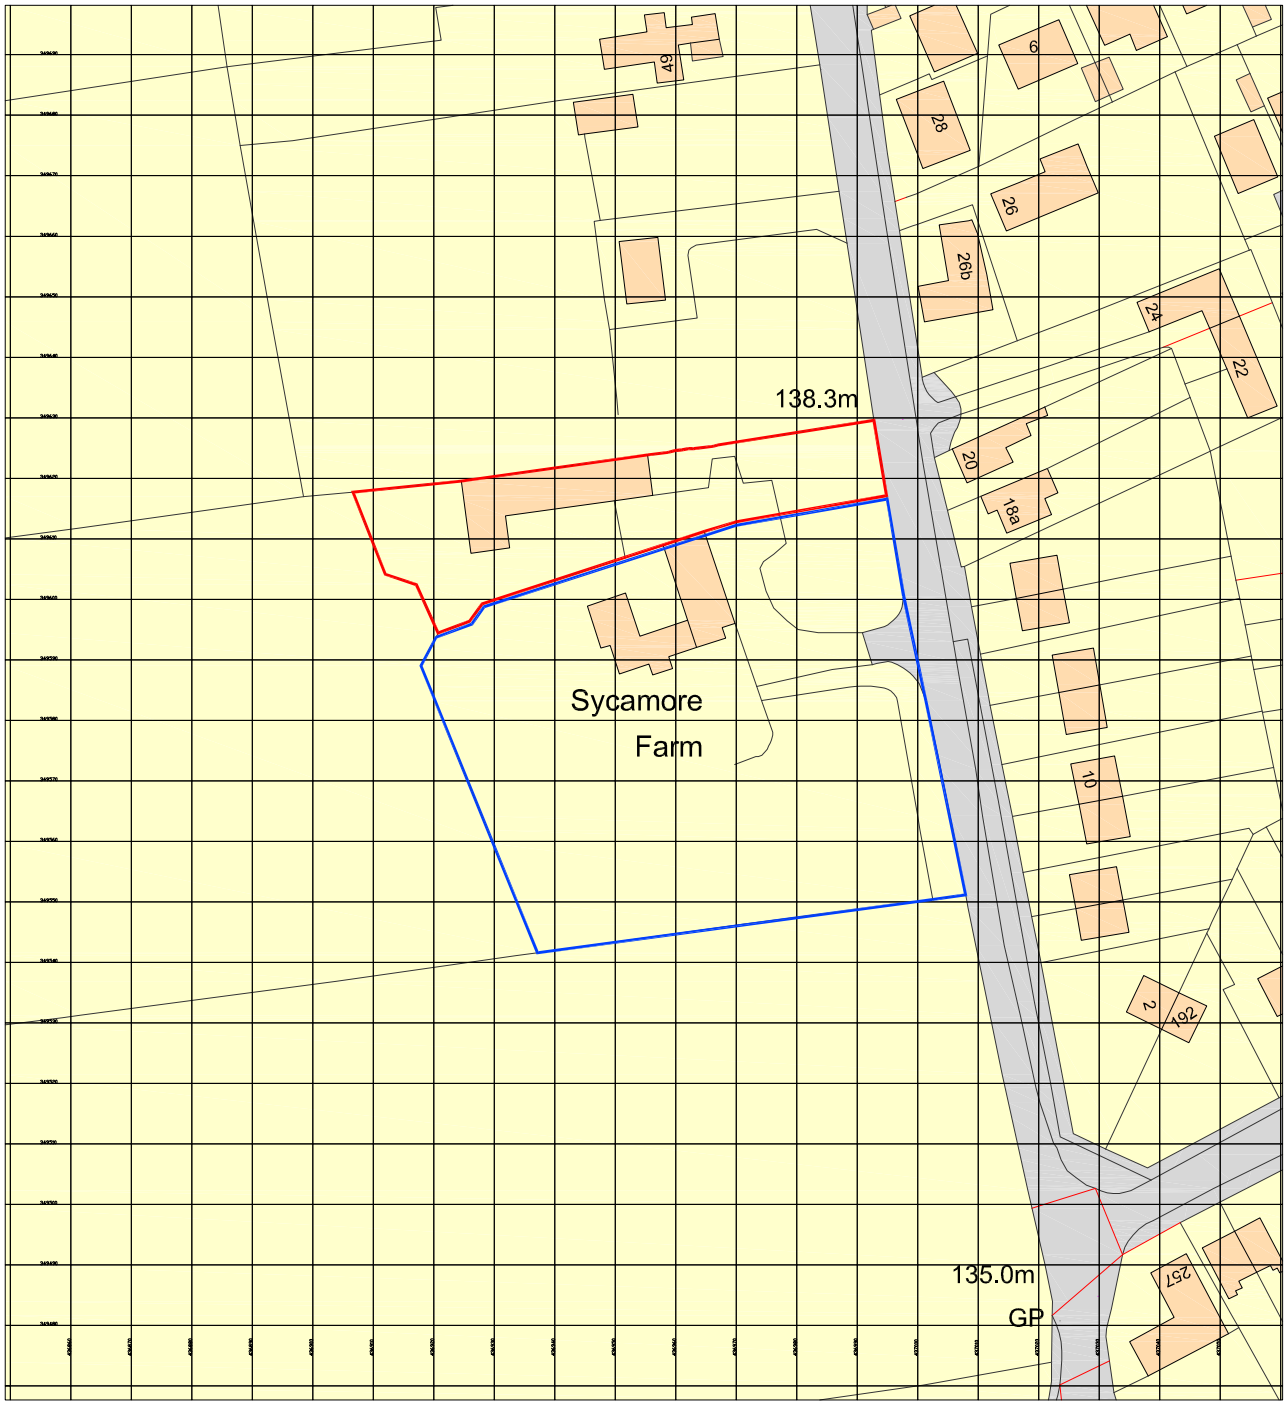


Ordnance Survey, (c) Crown Copyright 2014. All rights reserved. Licence number 100022432

25m SCALE 1:1250

notes:
Do not scale this drawing.
All dimensions to be checked on site

revisions

chk

job title Sycamore Farm
Heage

dwg title Site Location Plan

dwg no. 128 (02) 001

revision

date March 2014

drawn ME

scale 1:1250

checked

status Preliminary

A4

plan A architecture
t. 0115 9411211
e. info@planaarc.co.uk
w. www.planaarc.co.uk
50 High Pavement, Nottingham NG1 1HW.
© copyright Plan A Architecture Ltd. Company No. 07616079