

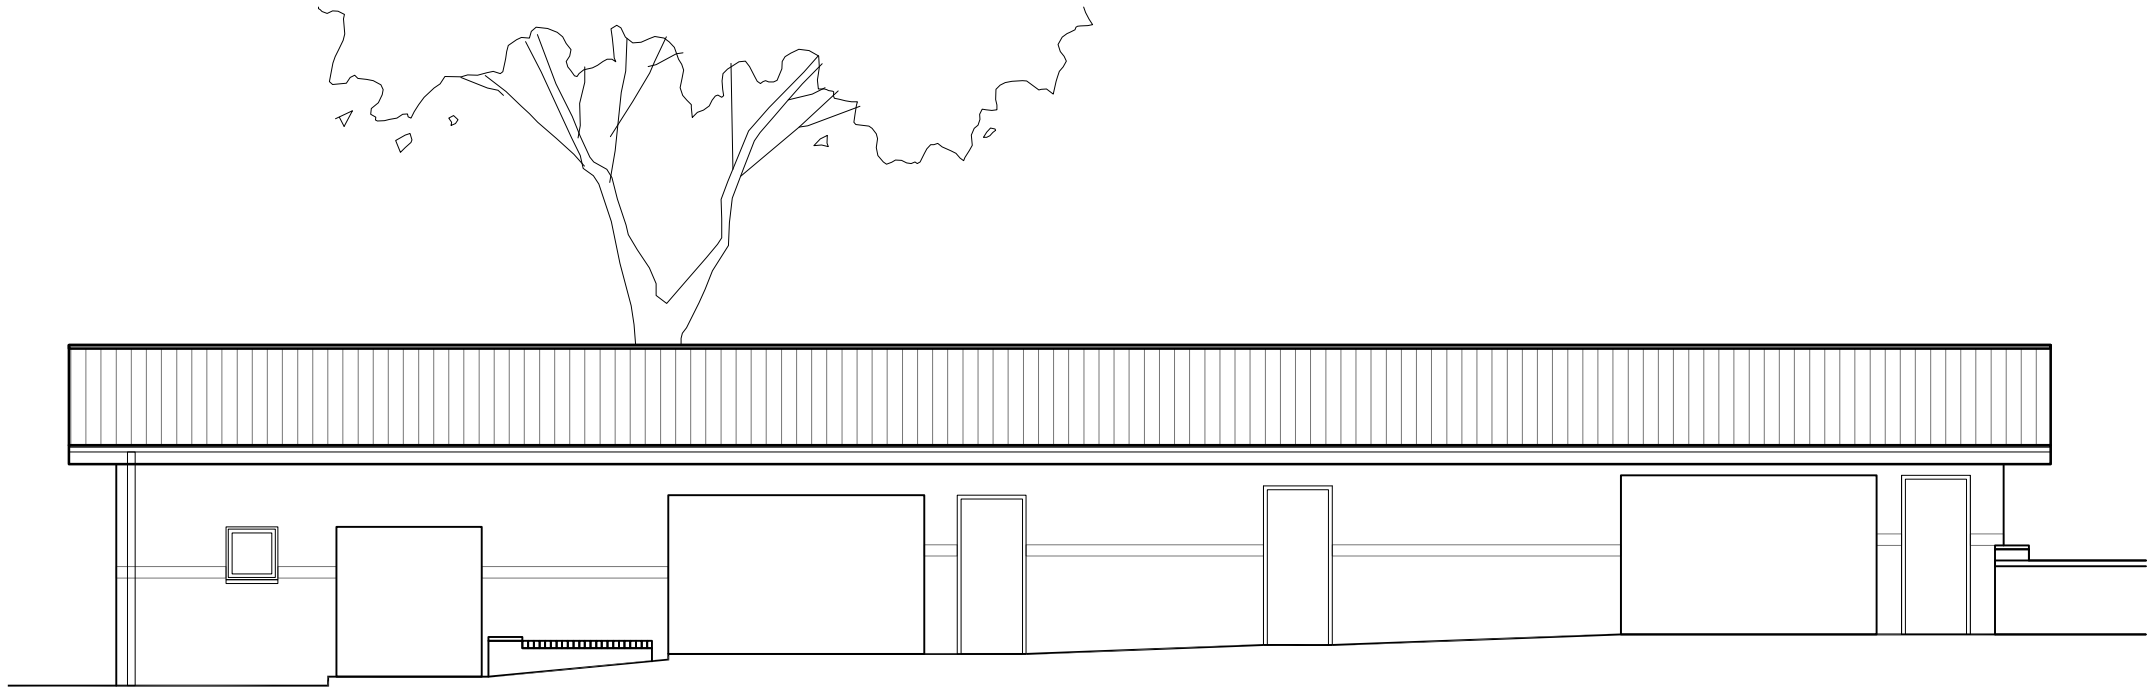



Existing South Elevation

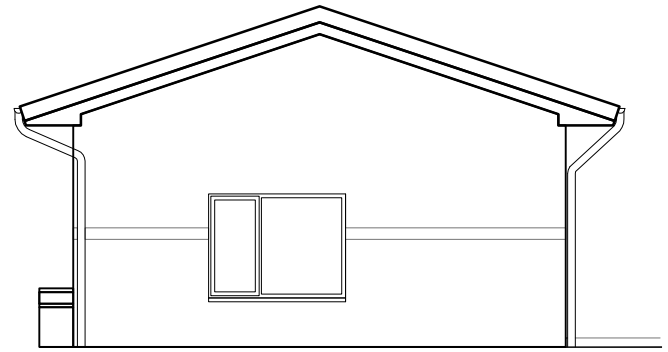

Existing West Elevation

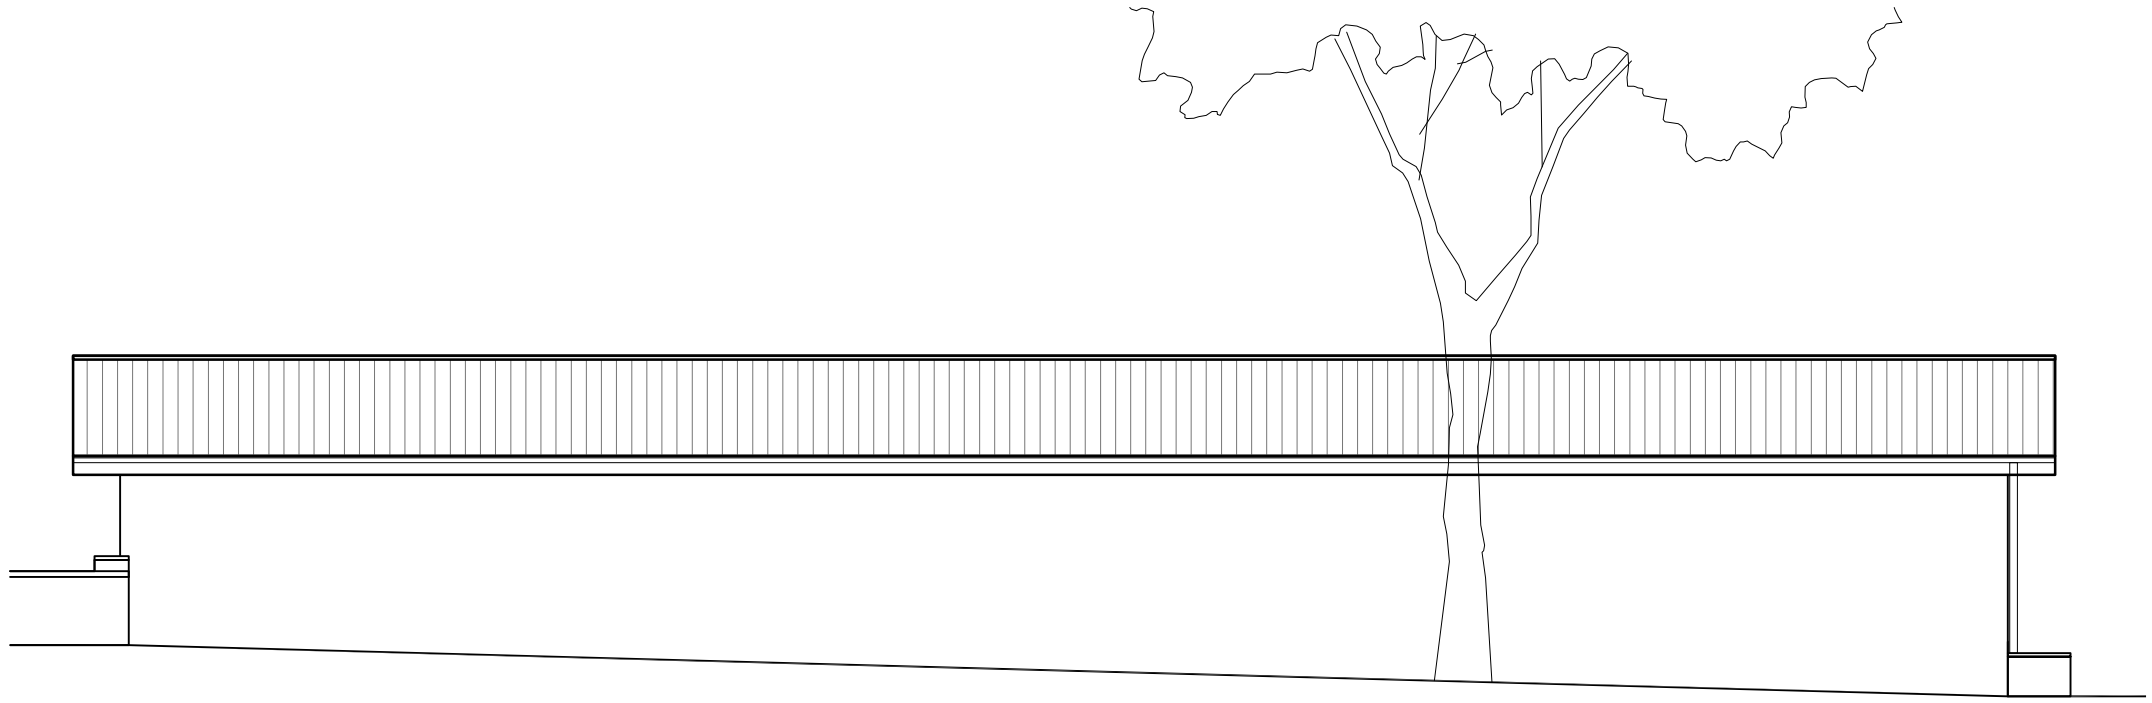

Existing North Elevation

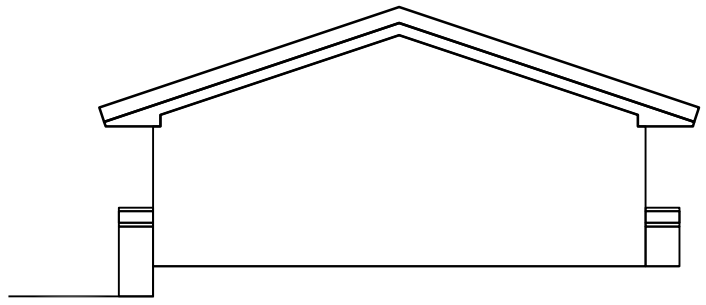

Existing East Elevation

notes:
Do not scale this drawing. All dimensions to be checked on site

This drawing has been produced without the benefit of a measured survey of the existing site and building. A full topographical and building survey is to be undertaken prior to further development of the project.

1m SCALE 1:100

revisions

chk

job title	Sycamore Farm Heage
dwg title	Existing Elevations
dwg no.	128 (02) 003
revision	
date	03/12/2014
drawn	ME
scale	1:100
checked	
status	Planning Application
	A3

plan A architecture

t. 0115 9411211
e. info@planaarc.co.uk
w. www.planaarc.co.uk
50 High Pavement, Nottingham NG1 1HW.

© copyright Plan A Architecture Ltd. Company .No. 07616079