


South Elevation / Section A-A

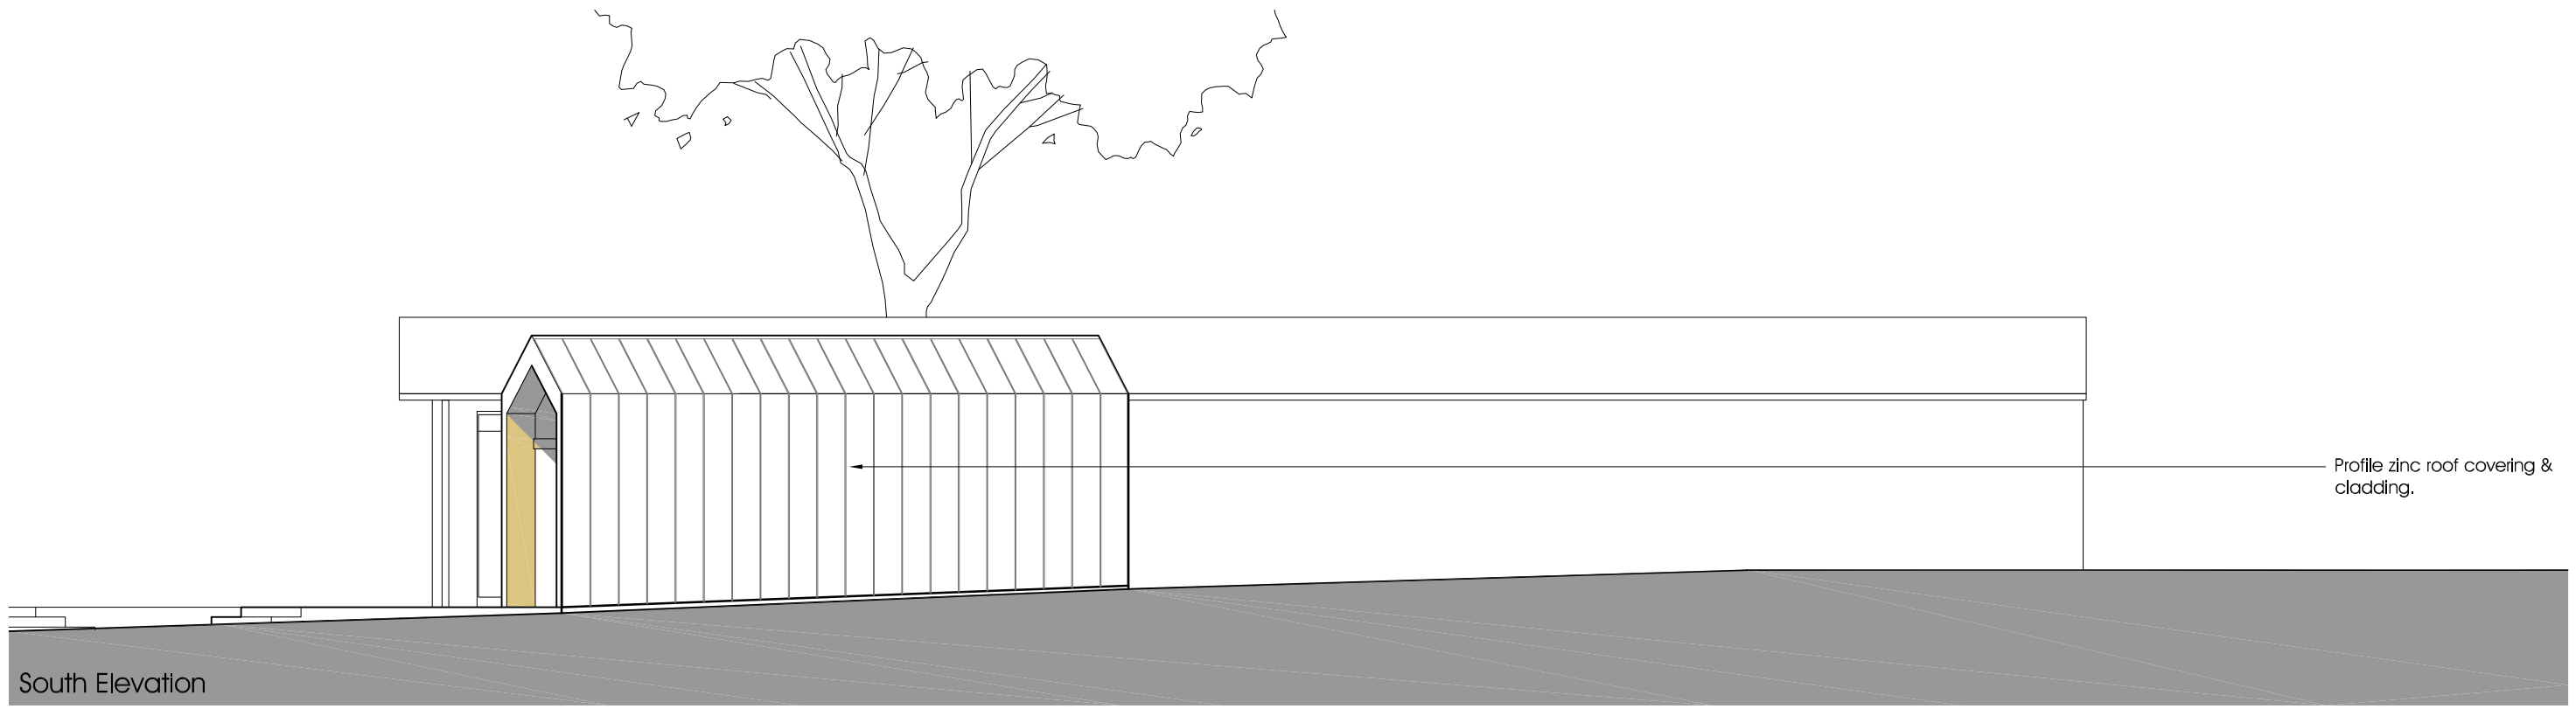

South Elevation

notes:
Do not scale this drawing. All dimensions to be checked on site

This drawing has been produced without the benefit of a measured survey of the existing site and building. A full topographical and building survey is to be undertaken prior to further development of the project.

1m SCALE 1:100

revisions
A: Plan amendments following client feedback. ME. 10/12/2014.

chk

job title	Sycamore Farm Heage
dwg title	Proposed Elevations Sheet 1
dwg no.	128 (08) 003
revision	A
date	03/12/2014
drawn	ME
scale	1:100
checked	
status	Planning Application
	A3

plan A architecture
t. 0115 9411211
e. info@planaarc.co.uk
w. www.planaarc.co.uk
50 High Pavement, Nottingham NG1 1HW.
© copyright Plan A Architecture Ltd. Company .No. 07616079