


West Elevation

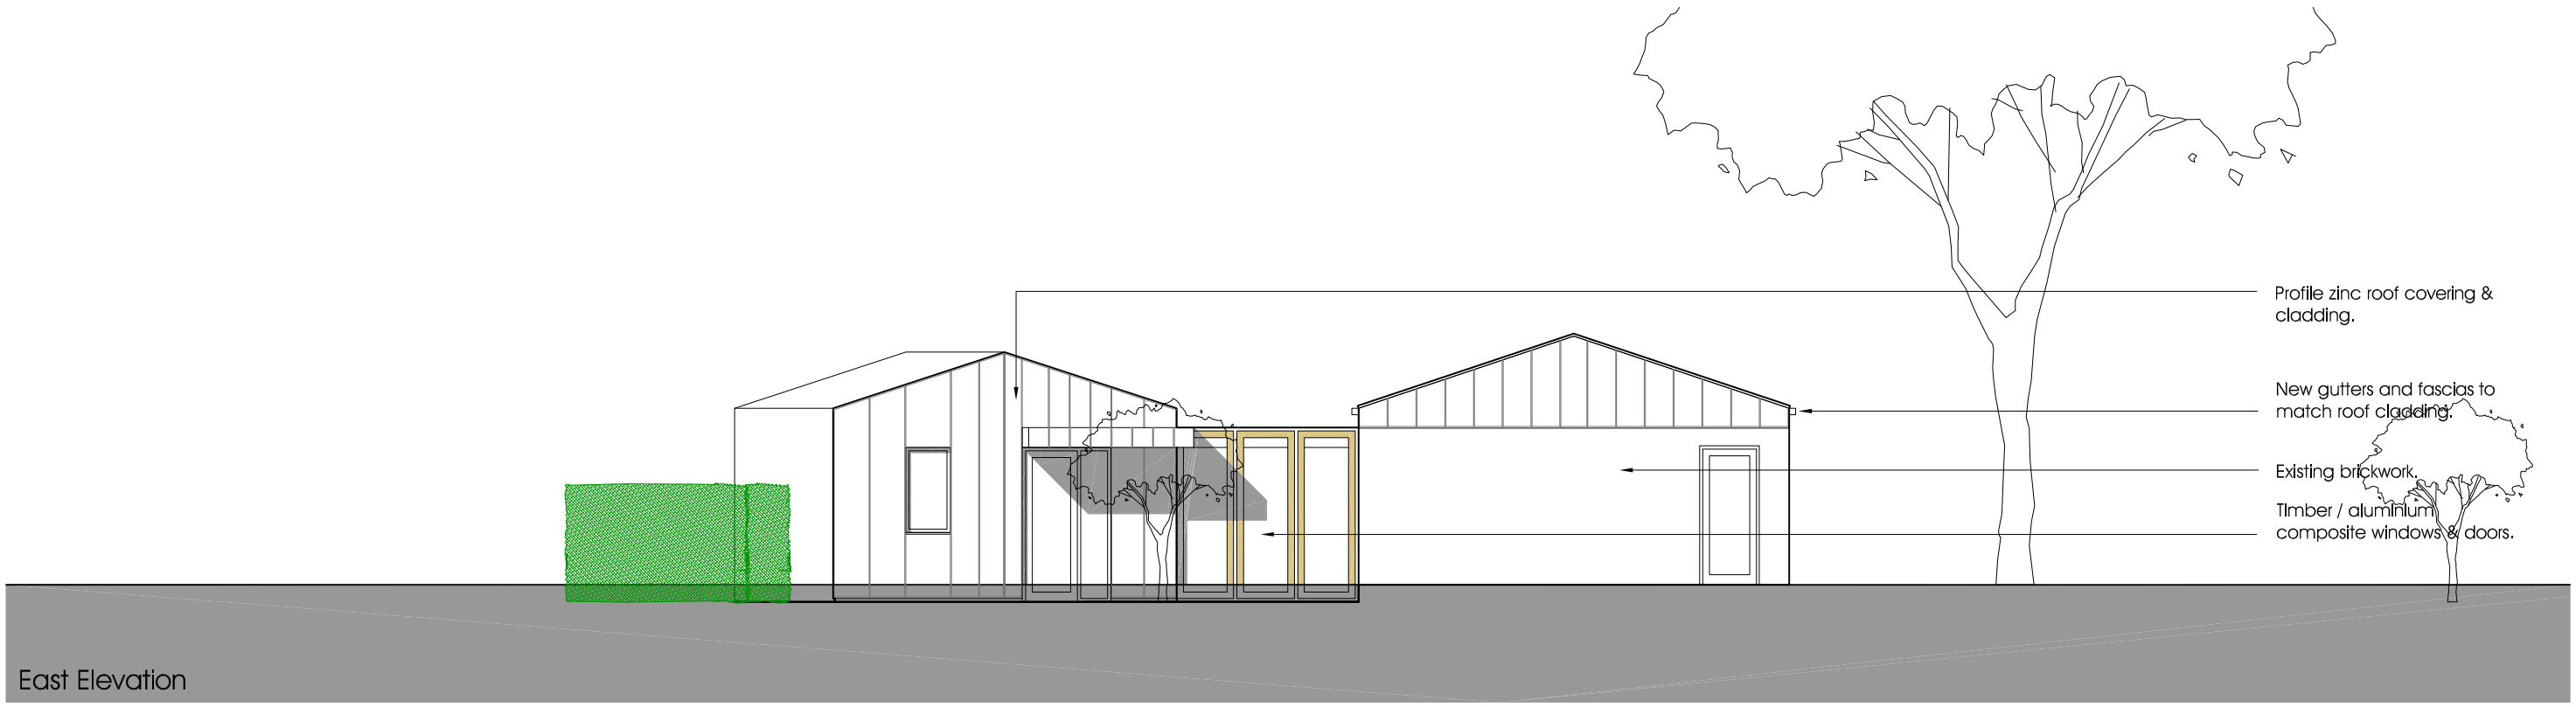

East Elevation

notes:
Do not scale this drawing. All dimensions to be checked on site

This drawing has been produced without the benefit of a measured survey of the existing site and building. A full topographical and building survey is to be undertaken prior to further development of the project.

1m SCALE 1:100

revisions
A: Plan amendments following client feedback. ME. 10/12/2014.

chk

job title Sycamore Farm
Heage

dwg title Proposed Elevations
Sheet 2

dwg no. 128 (08) 004

revision A

date 03/12/2014

drawn ME

scale 1:100

checked

status Planning Application

A3

plan A architecture

t. 0115 9411211
e. info@planaarc.co.uk
w. www.planaarc.co.uk
50 High Pavement, Nottingham NG1 1HW.

© copyright Plan A Architecture Ltd. Company .No. 07616079