

CASTLE VIEW

EXISTING SIDE ELEVATIONS

SCALE 1:100

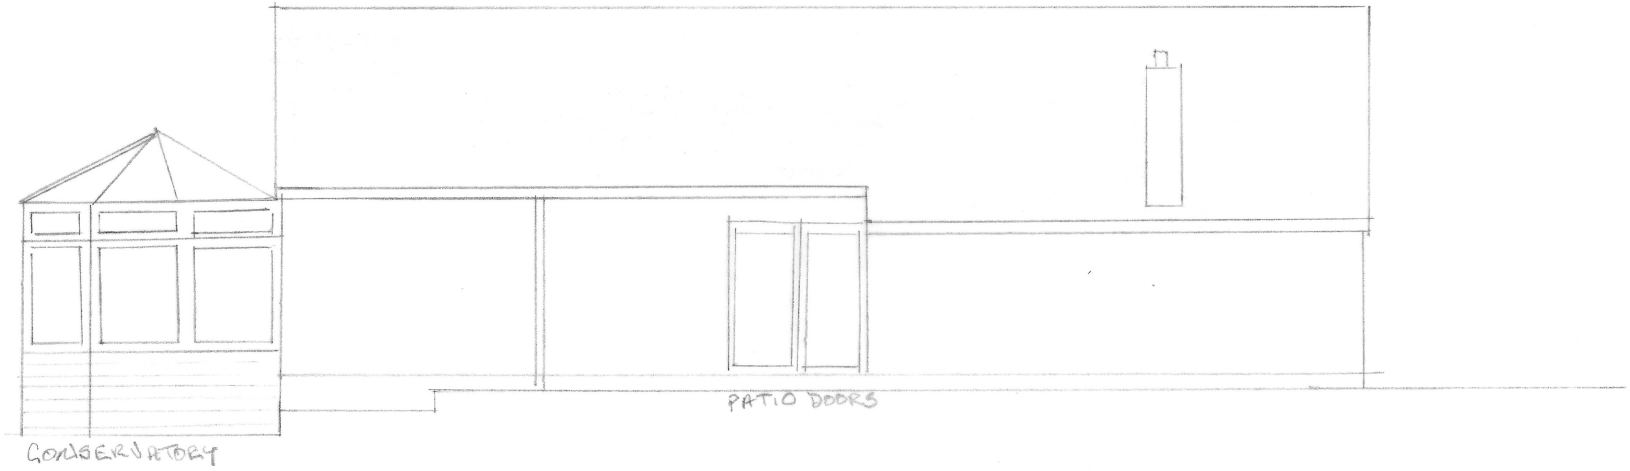

SE ELEVATION

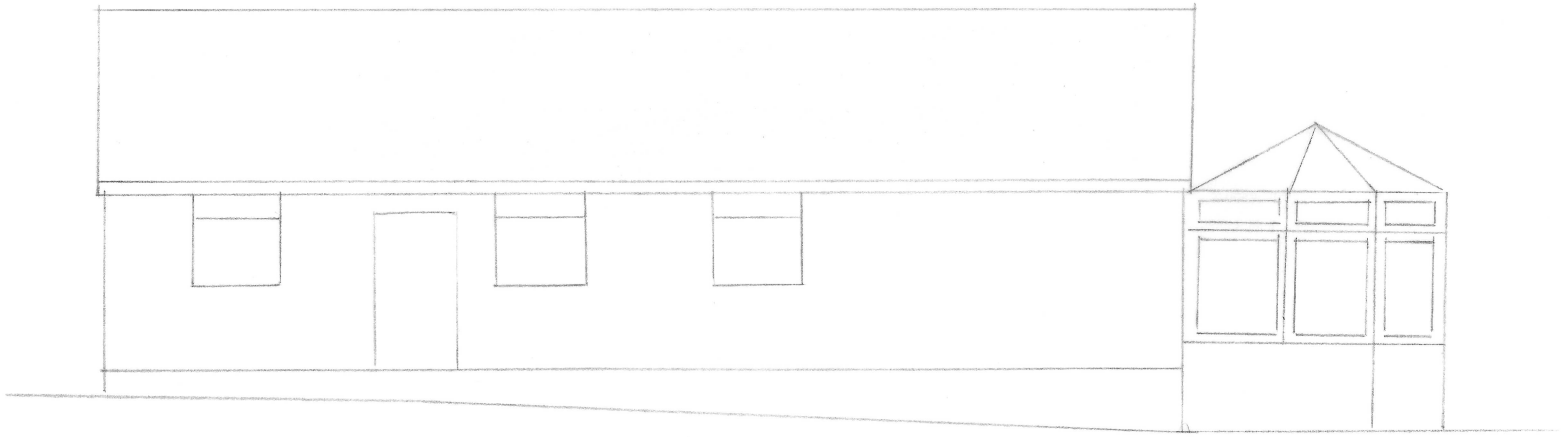

NW ELEVATION