

CASTLE VIEW

PROPOSED SIDE ELEVATIONS

SCALE 1:100

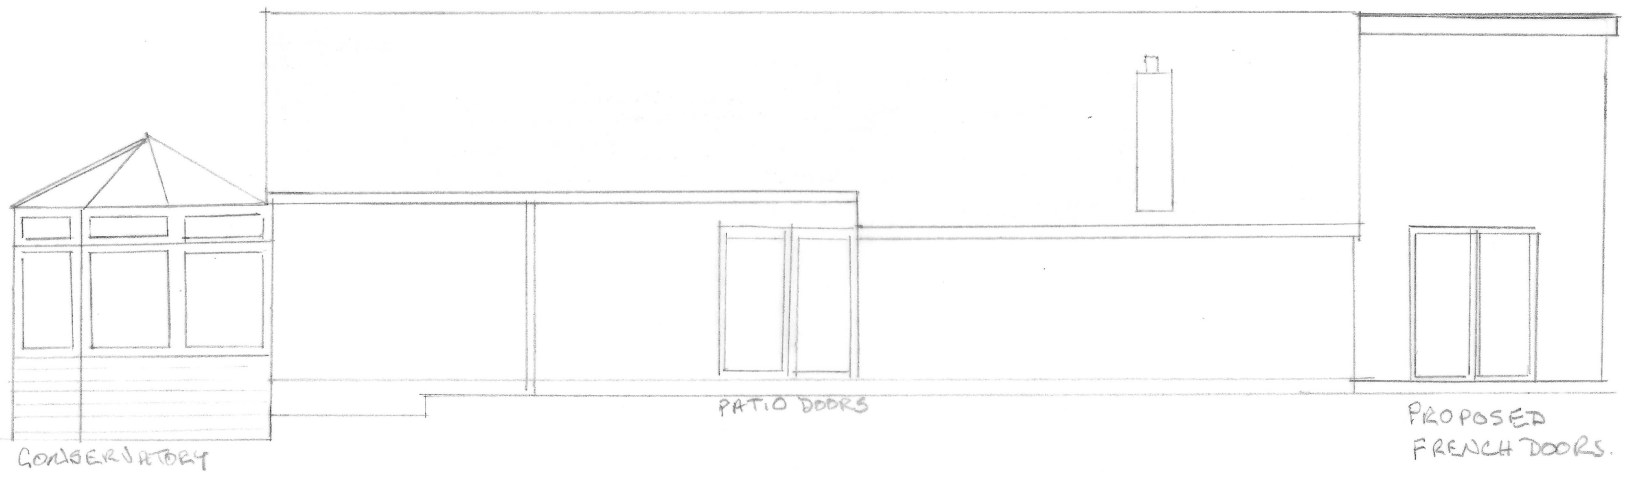

SE ELEVATION

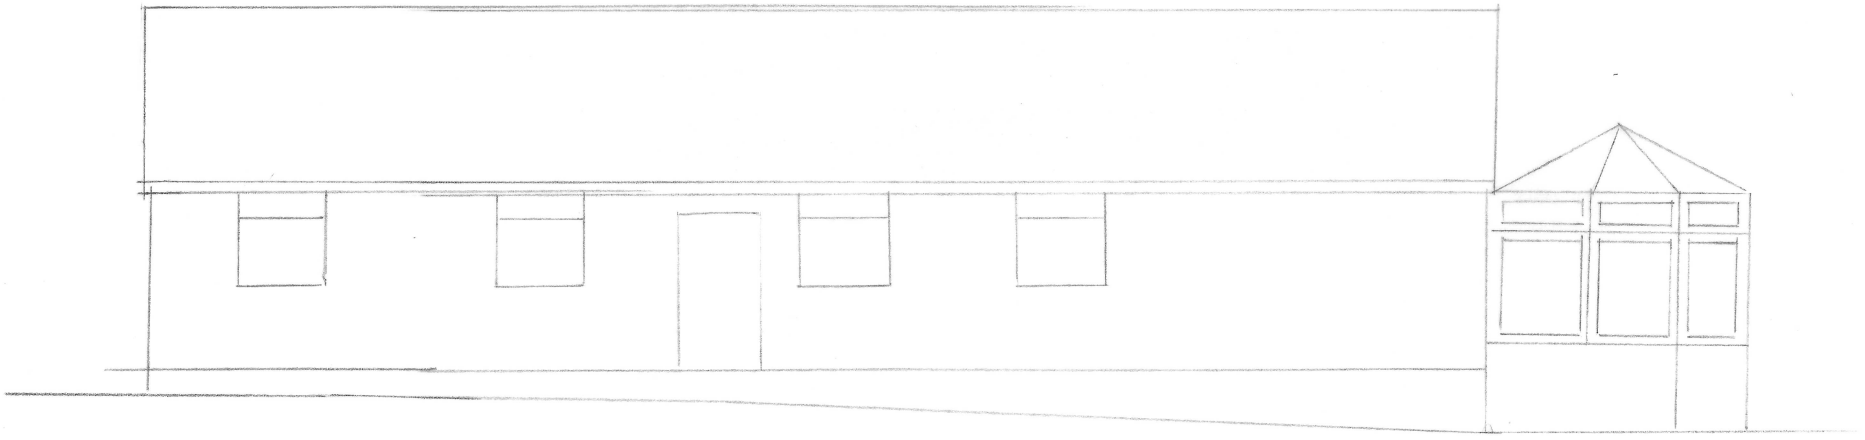

NW ELEVATION