
CASTLE VIEW - BREAKFAST ROOM EXTENSION.

EXISTING PLAN

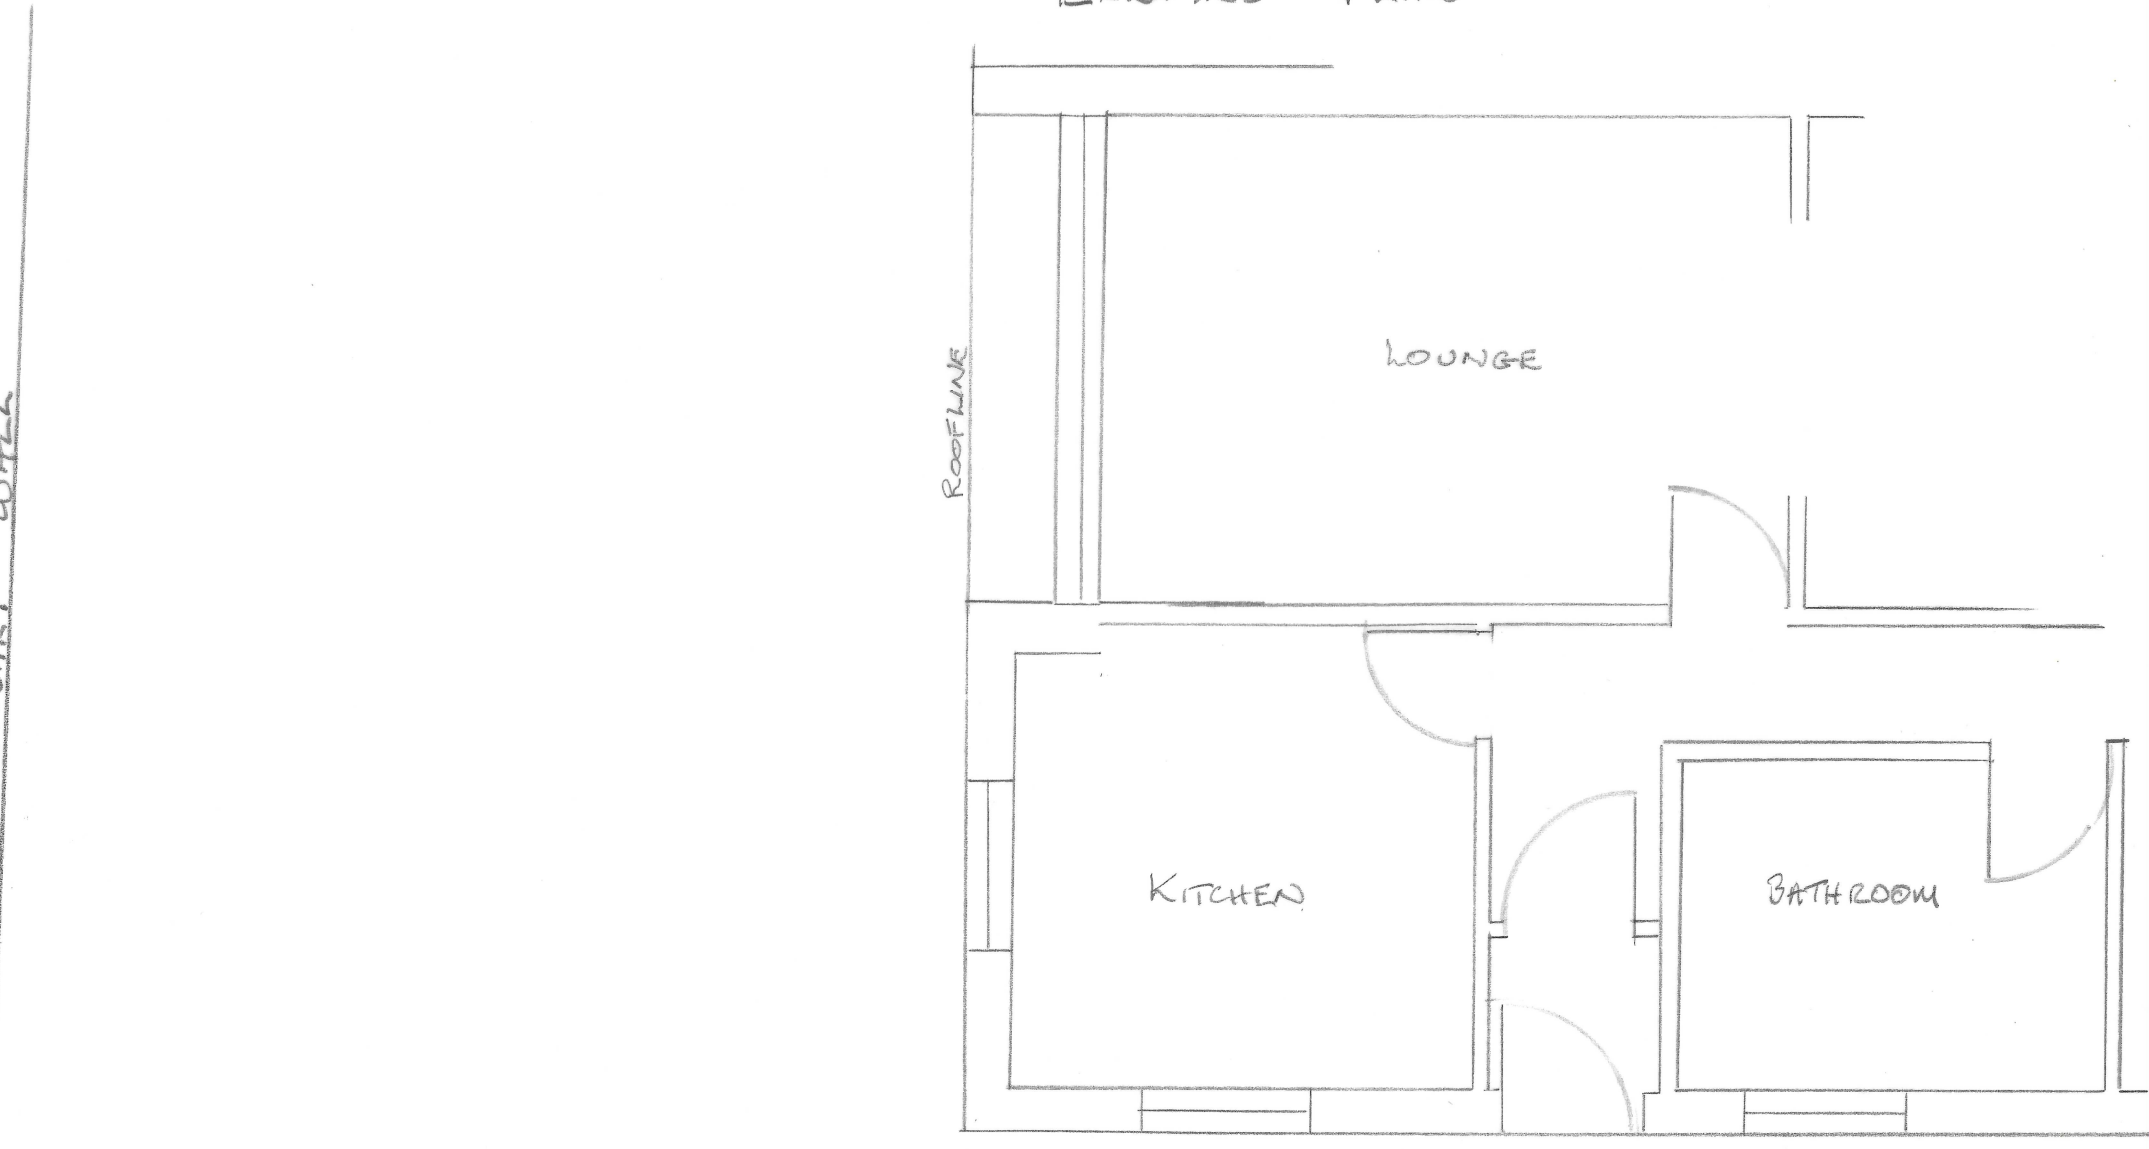

SCALE 1:50