

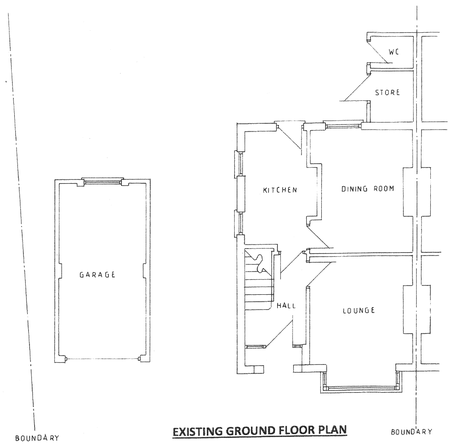



EXISTING GROUND FLOOR PLAN

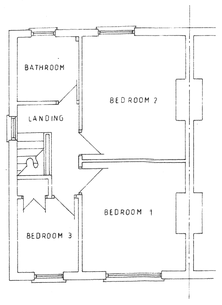


EXISTING FIRST FLOOR PLAN

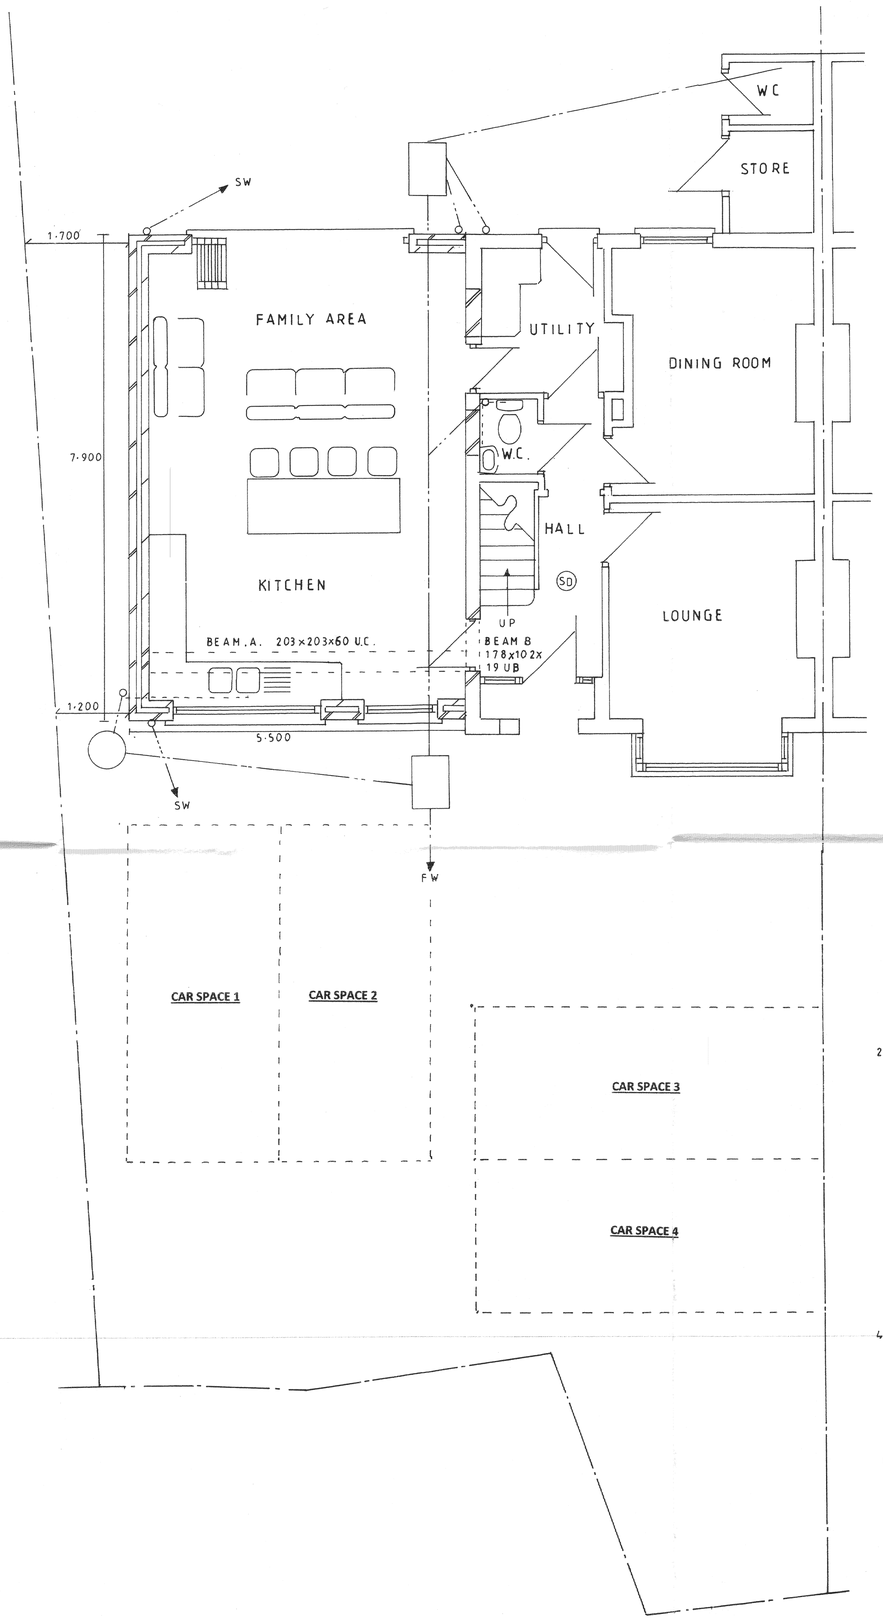


PROPOSED GROUND FLOOR PLAN

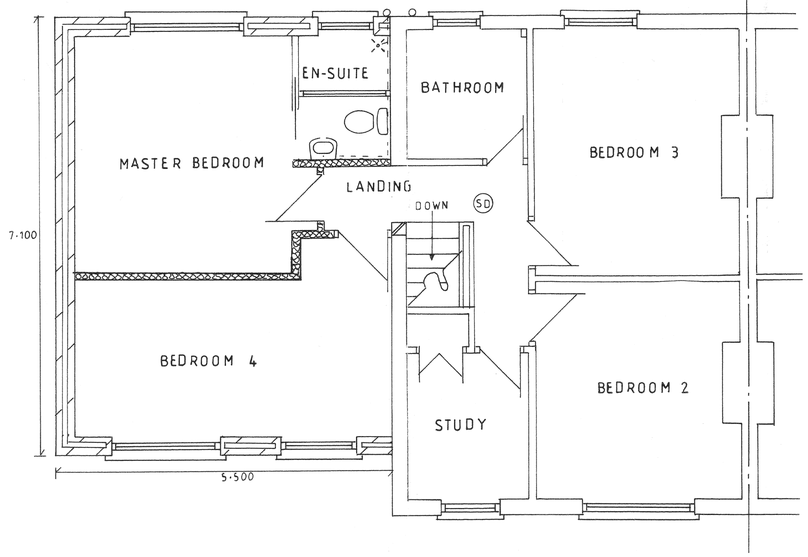


PROPOSED FIRST FLOOR PLAN

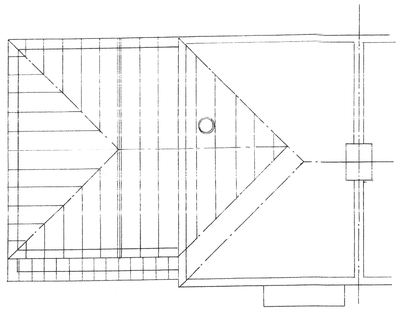

PROPOSED ROOF PLAN

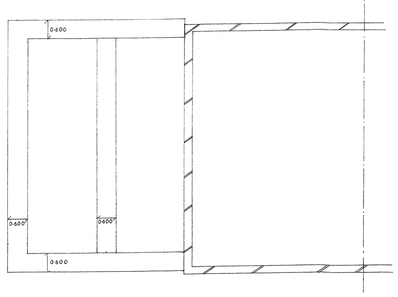

PROPOSED FOUNDATION PLAN

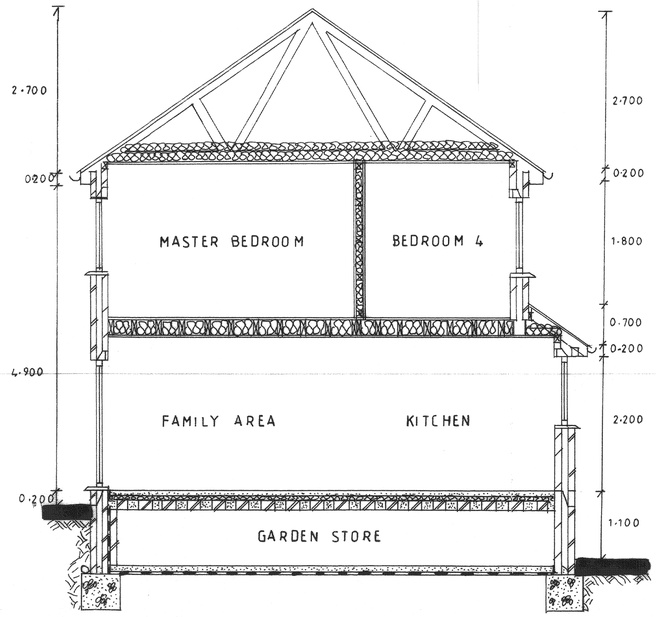

SECTION A-A

PROPOSED TWO STOREY SIDE EXTENSION

17 BEECH AVENUE
RIPLEY
DERBYSHIRE
DE5 3GF

SCALE; 1:100, 1:50

FLOOR PLANS & SECTION