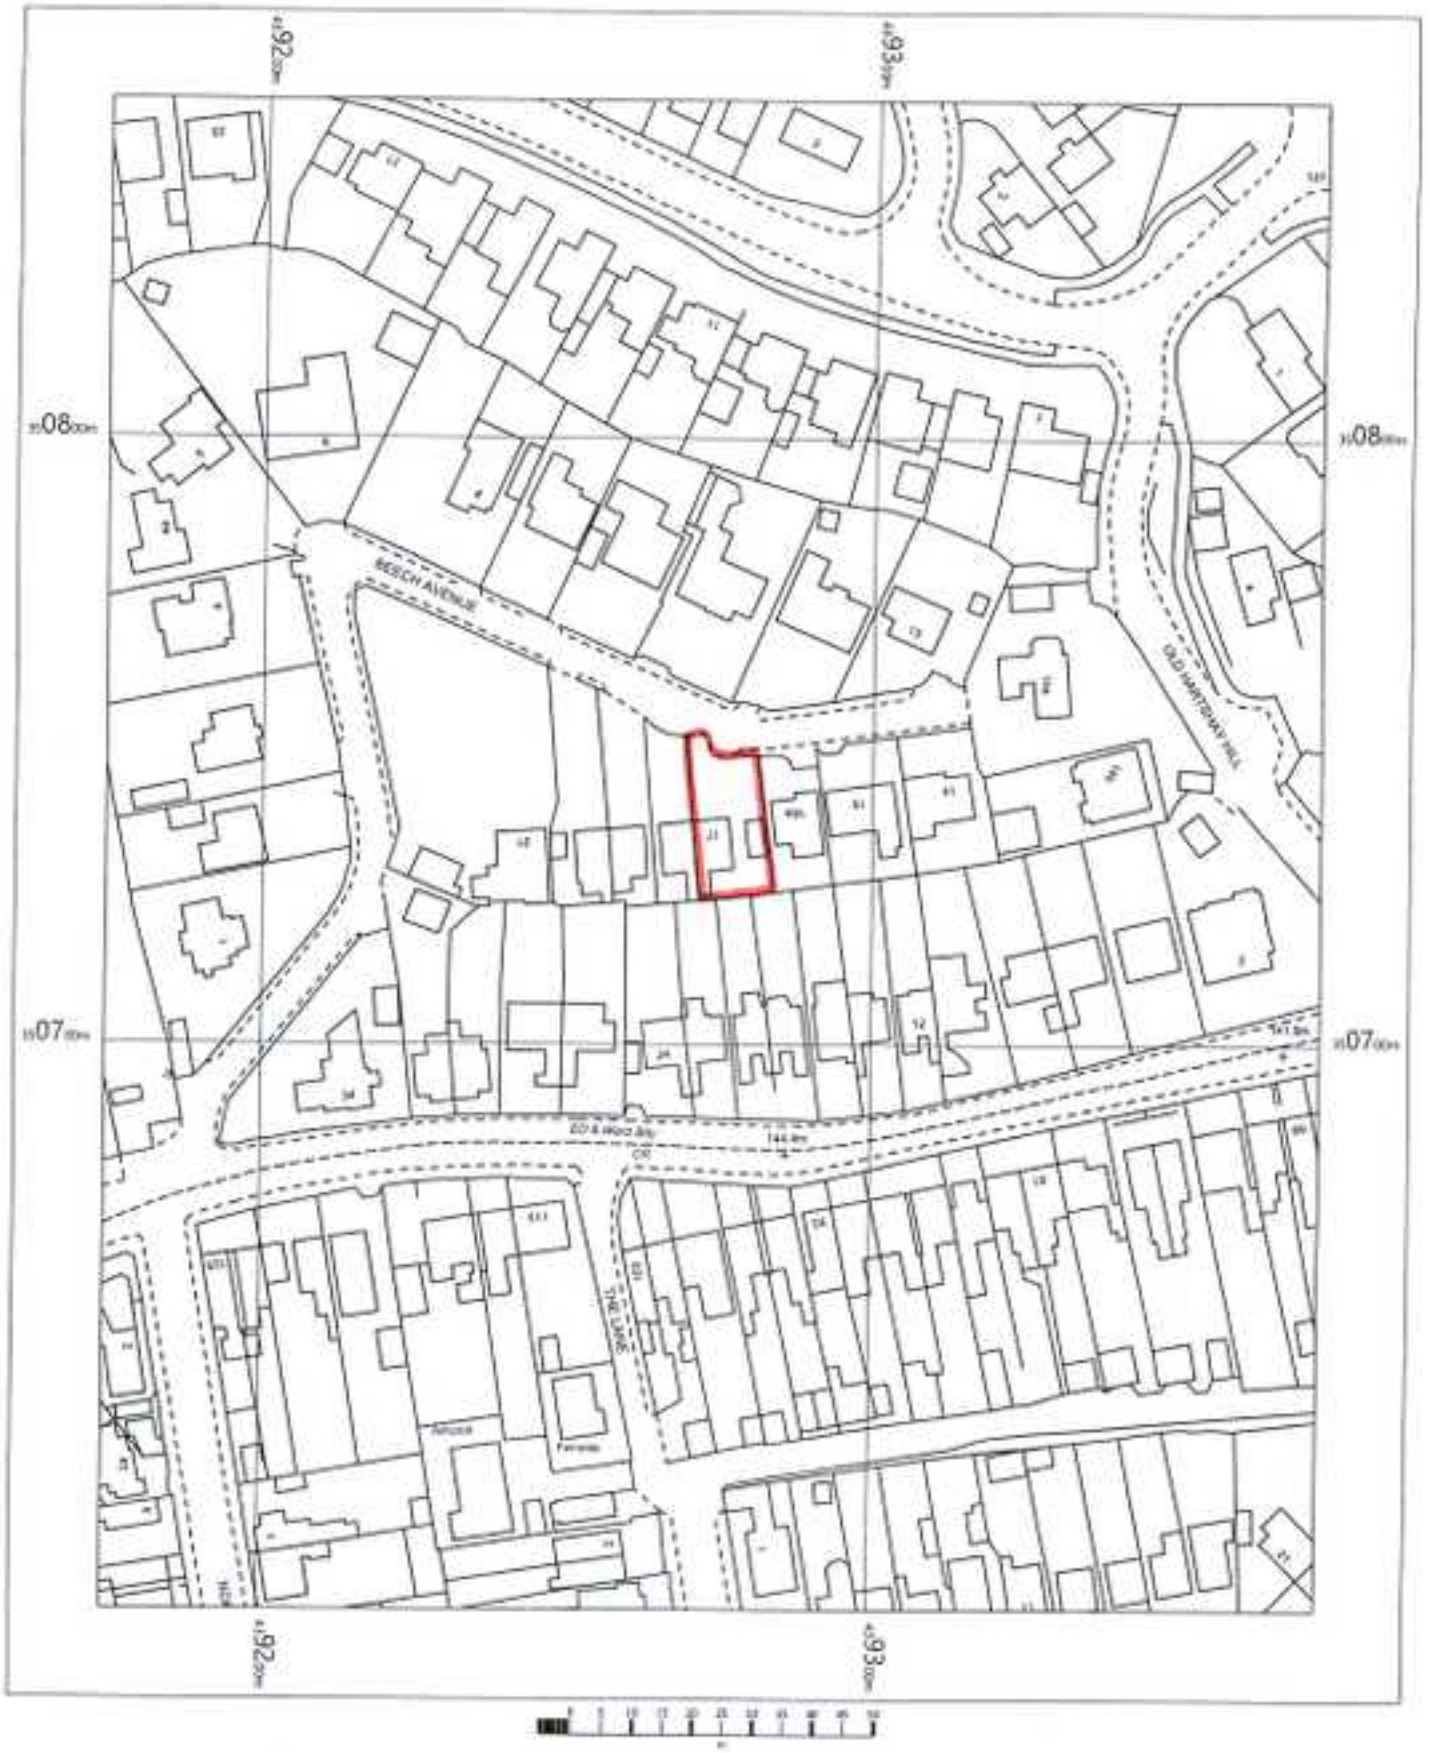


17 Beech Avenue
Ripley
Derbyshire
DE5 3GF

OS MasterMap 1250/2500/10000 scale
Thursday, July 9, 2020, ID: JEW-00387125
maps.johnewright.com

1:1250 scale print at A4, Centre: 439274 E, 350731 N

©Crown Copyright Ordnance Survey. Licence no. 100025568

N

johnewright
maps@johnewright.com
tel: 0115 950 6633