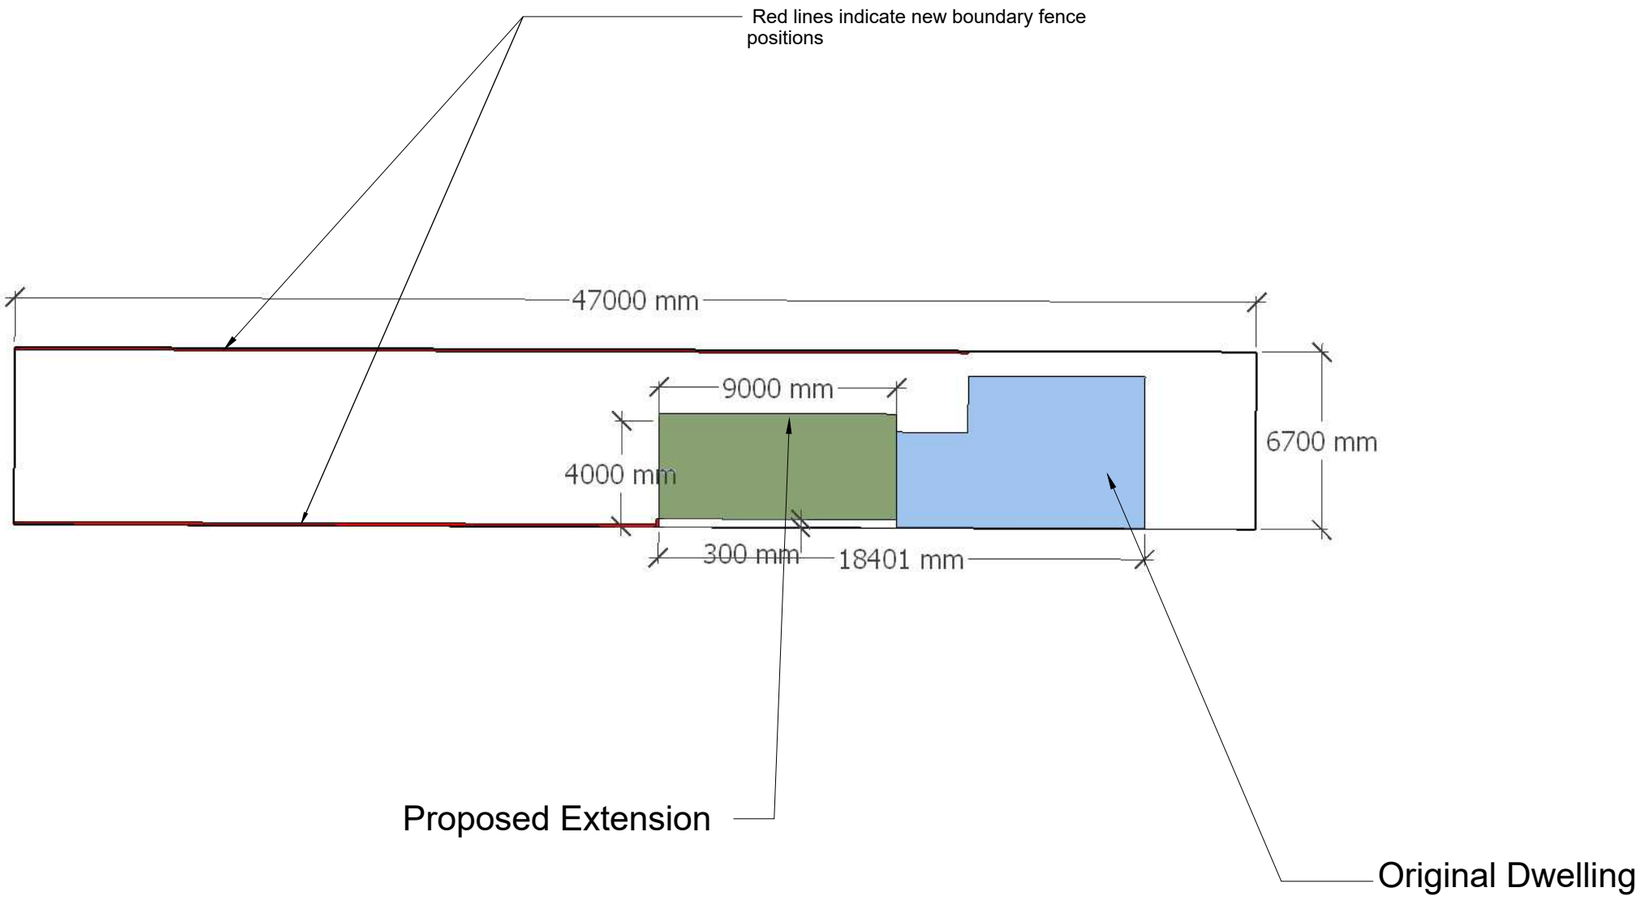

Carter Consult and Contract
www.carterconsultandcontract.co.uk

CLIENT
Katie McCrave
58 Park Side, Heage

PROJECT
Park Side - McCrave

PROJECT NO.
20200311

ISSUE
24/11/2020

DRAWN BY
SC

Site Plan rev H
1:200

A.01