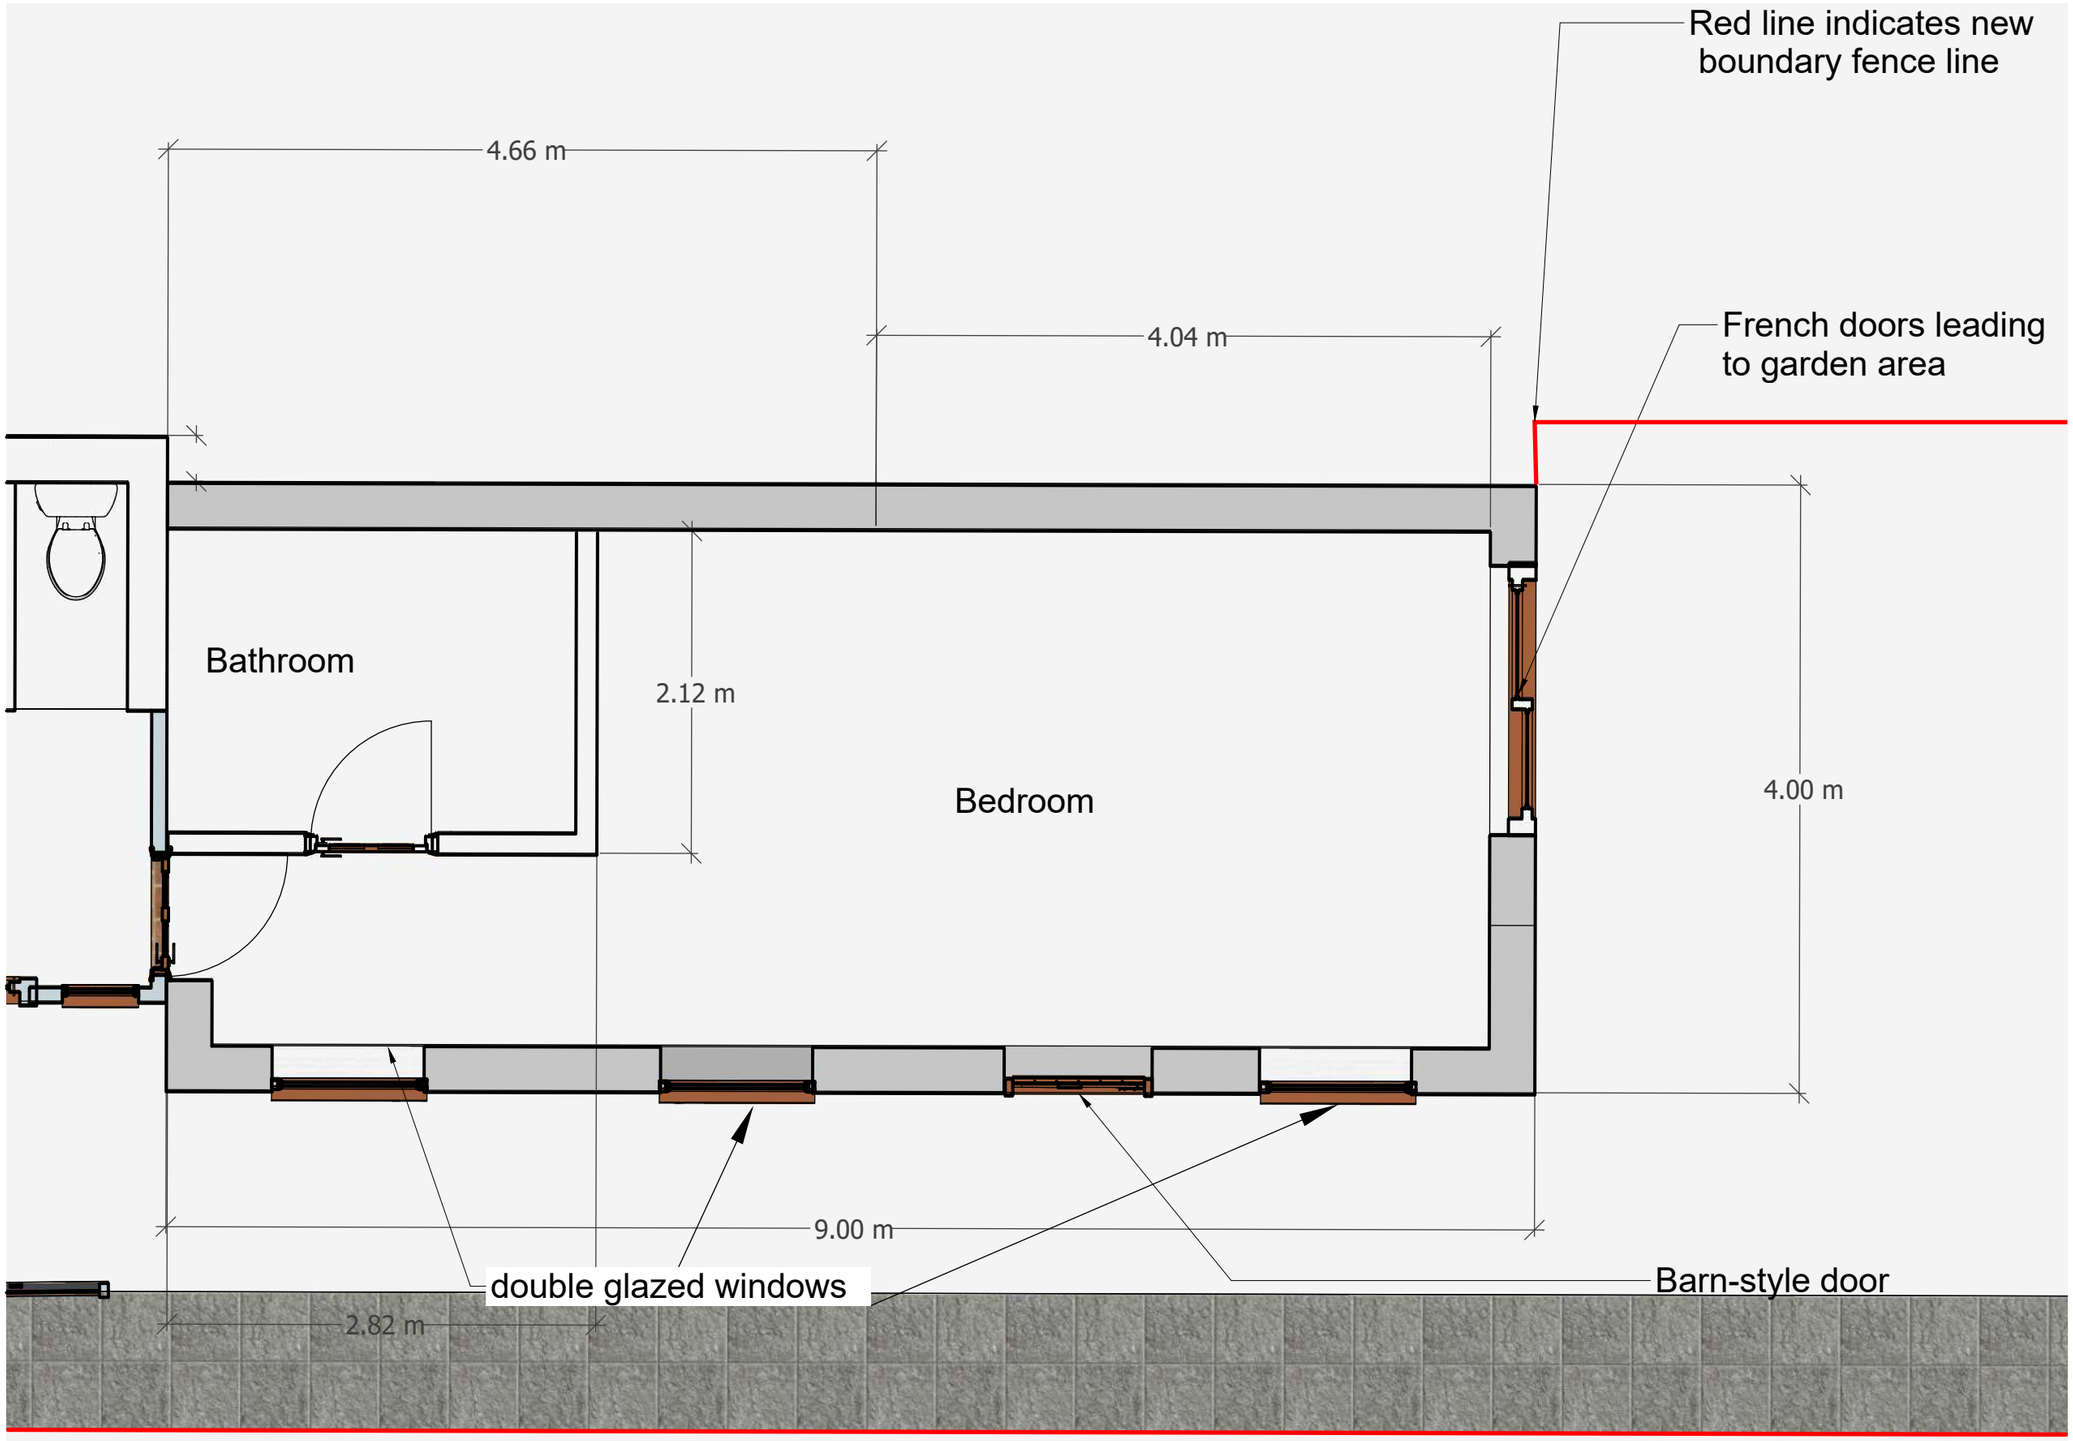

NB: for full boundary fence lengths see site plan rev H

Red line indicates new boundary fence line

Carter Consult and Contract
www.carterconsultandcontract.co.uk

CLIENT
Katie McCrave
Parkside, Heage

PROJECT
McCrave - Parkside

PROJECT NO.
20200311

ISSUE
24/11/2020

DRAWN BY
SC

Proposed Floorplan Rev. H

A.01



Carter Consult and Contract
www.carterconsultandcontract.co.uk

CLIENT
Katie McCrave
Parkside, Heage

PROJECT
McCrave - Parkside

PROJECT NO.
20200311

ISSUE
24/11/2020

DRAWN BY
SC

Proposed Floorplan
Rev. H

A.02