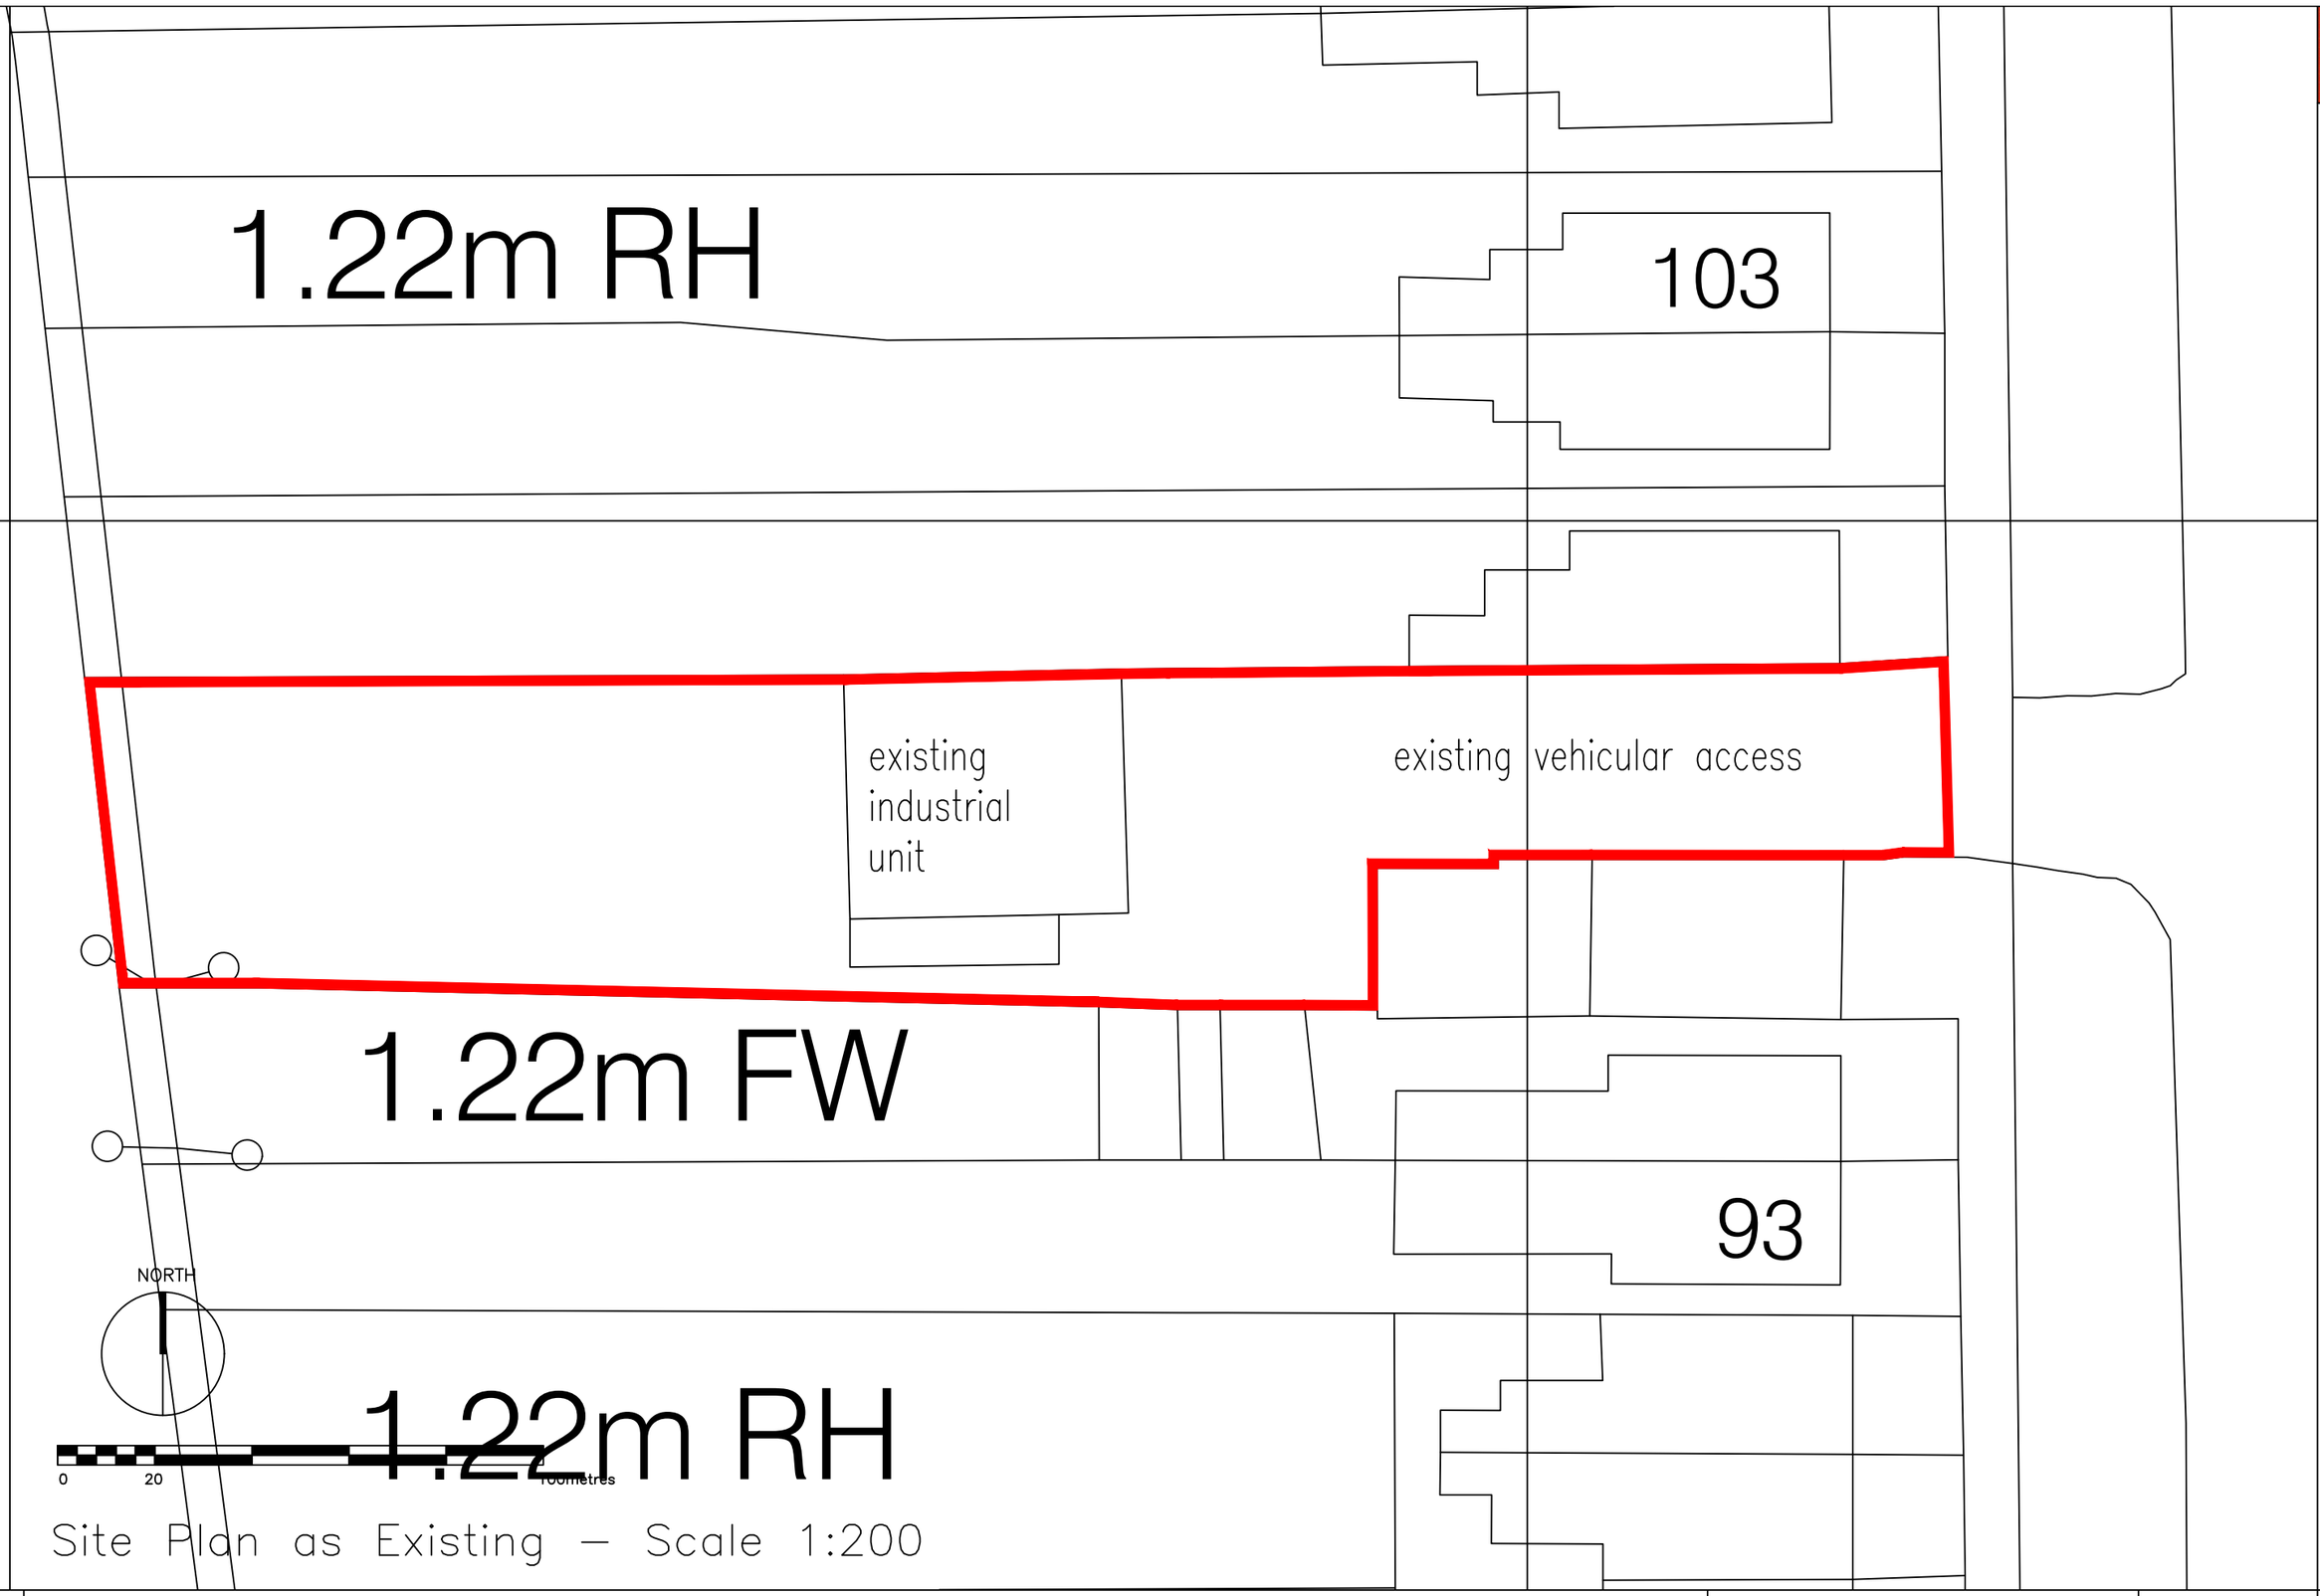

Site Plan as Existing – Scale 1:200

RIBA Chartered Practice

David McPhee Chartered Architect

1 Rutland Drive Mickleover Derby DE3 9FW Tel- 01332 988279 E mail- dave@davidmcpheearchitect.co.uk

AMENDMENTS
A red line corrected to omit publicly owned frontage land DM 26/07/16

PROJECT NAME New Dwelling to Replace Industrial Unit Land North of 97 Belper Road, Bargate			JOB NO. DMA16-019
DRAWING TITLE Survey Plans as Existing			DWG NO. EX 81 01
SCALE 1:200	DRAWN BY D. McPhee RIBA	DATE 14/07/16	REV. A

This drawing is copyright
Contractor must check all dimensions on site, working only from grid & figure dimensions.
Any discrepancies are to be reported to the designer before work commences.