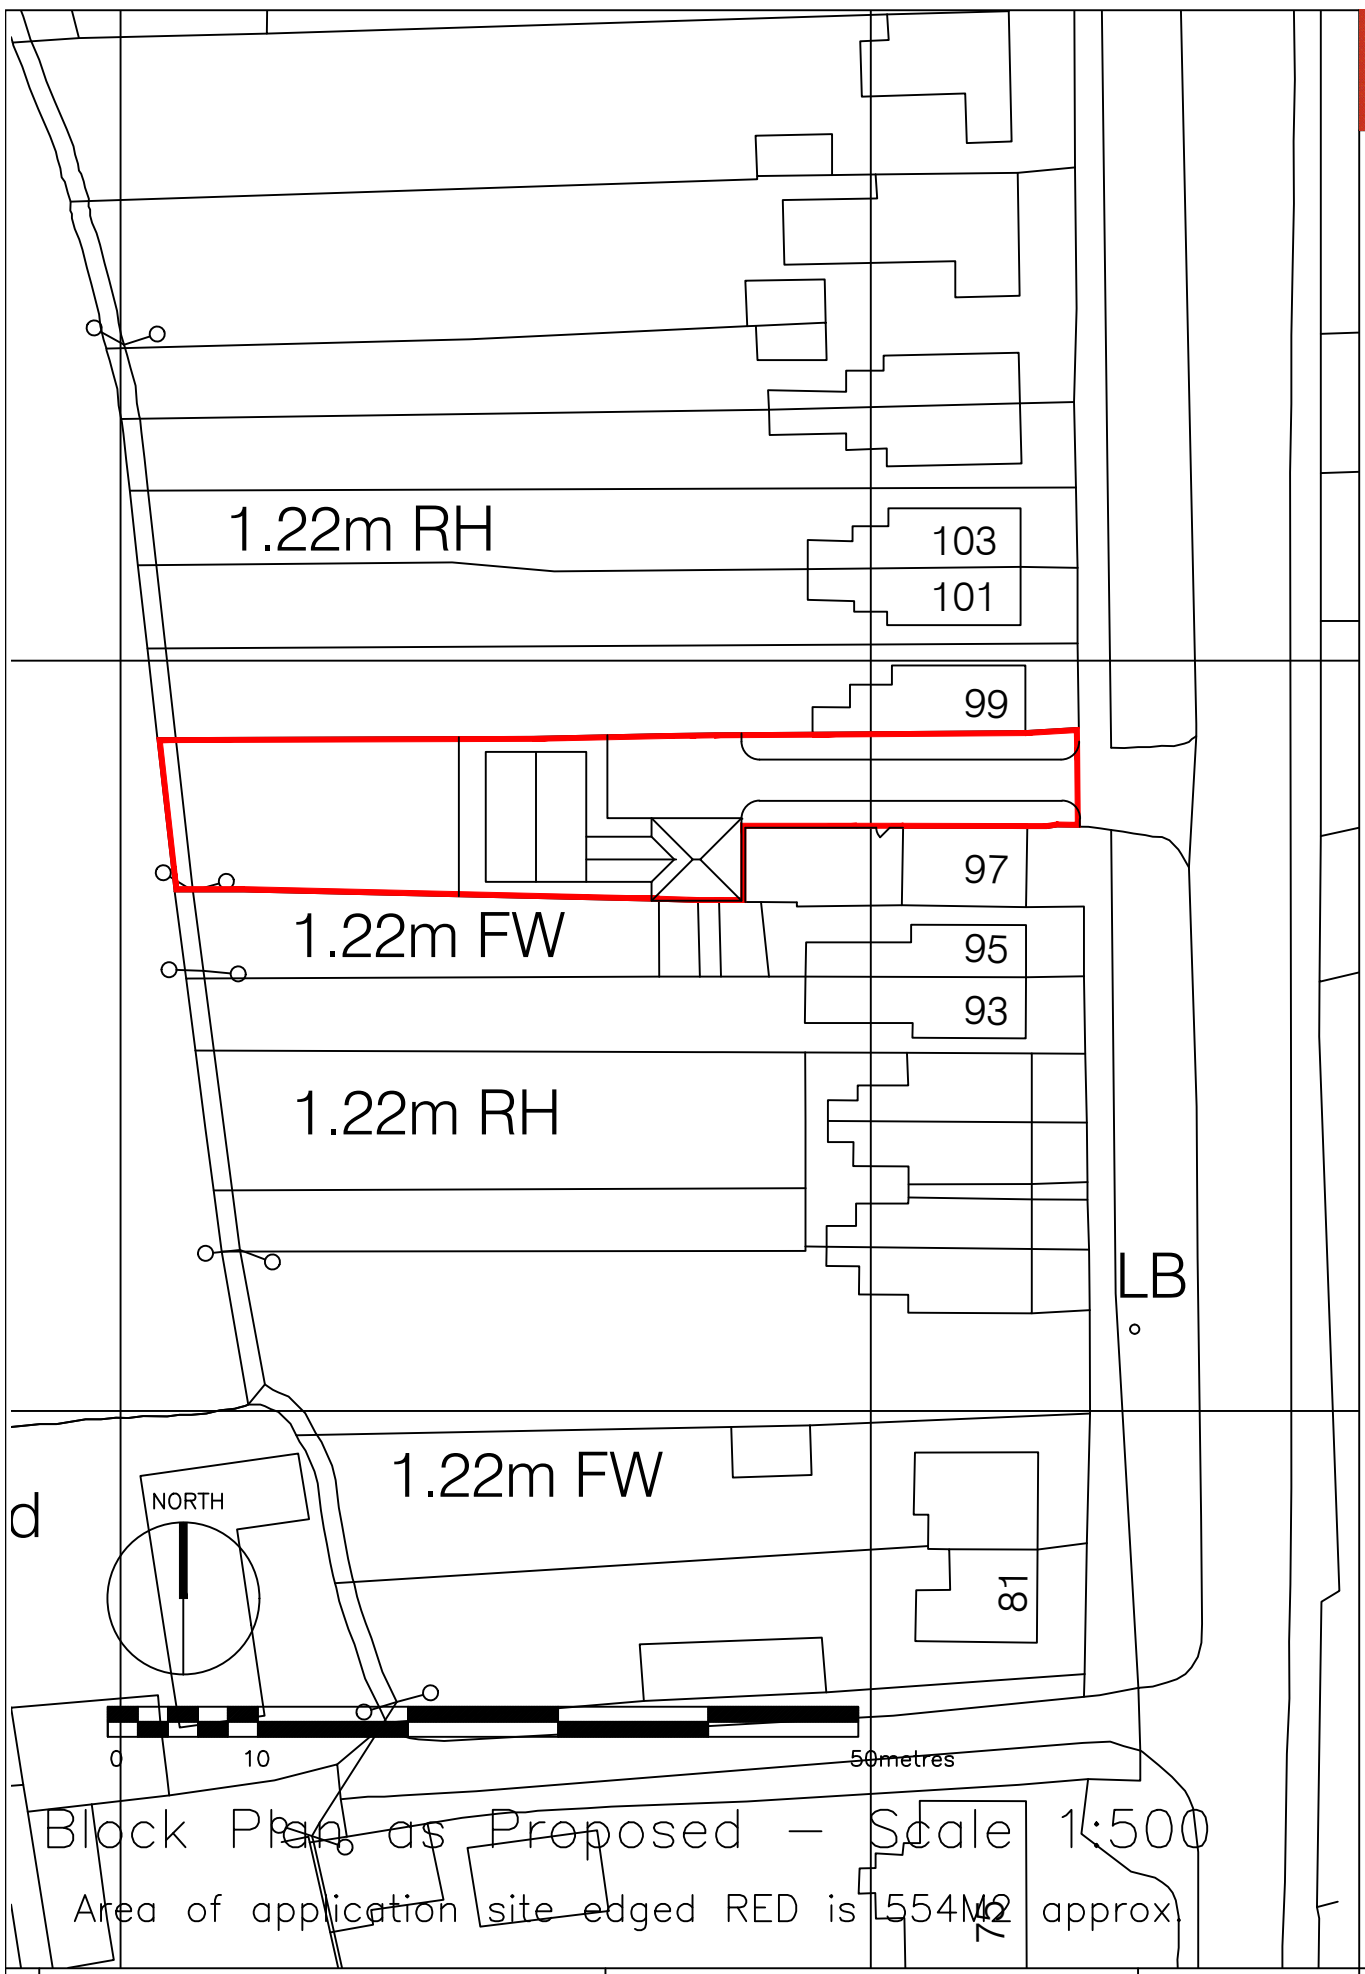

Block Plan as Proposed – Scale 1:500

Area of application site edged RED is 1554M2 approx.

RIBA Chartered Practice

David McPhee Chartered Architect

1 Rutland Drive Mickleover Derby DE3 9FW Tel- 01332 988279 E mail- dave@davidmcpheearchitect.co.uk

AMENDENTS

PROJECT NAME New Dwelling to Replace Industrial Unit Land North of 97 Belper Road, Bargate			JOB NO. DMA16–019
DRAWING TITLE Outline Scheme 01 Block Plan as Proposed			DWG NO. SK 81 03
SCALE 1:500	DRAWN BY D. McPhee RIBA	DATE 26/07/16	REV. –

This drawing is copyright
Contractor must check all dimensions on site, working only from grid & figure dimensions.
Any discrepancies are to be reported to the designer before work commences.