Dimensions to be verified on site.
Use figured dimensions only. Do not work from reduced scale drawings. ©
Please refer to scale and sheet size as indicated.

This drawing is the property of SCG DESIGN
Copyright is reserved by them and the drawing is issued on the condition that it is not copied, reproduced, retained or disclosed to any unauthorised person without the prior consent in writing of SCG DESIGN.

DO NOT SCALE

NOTES

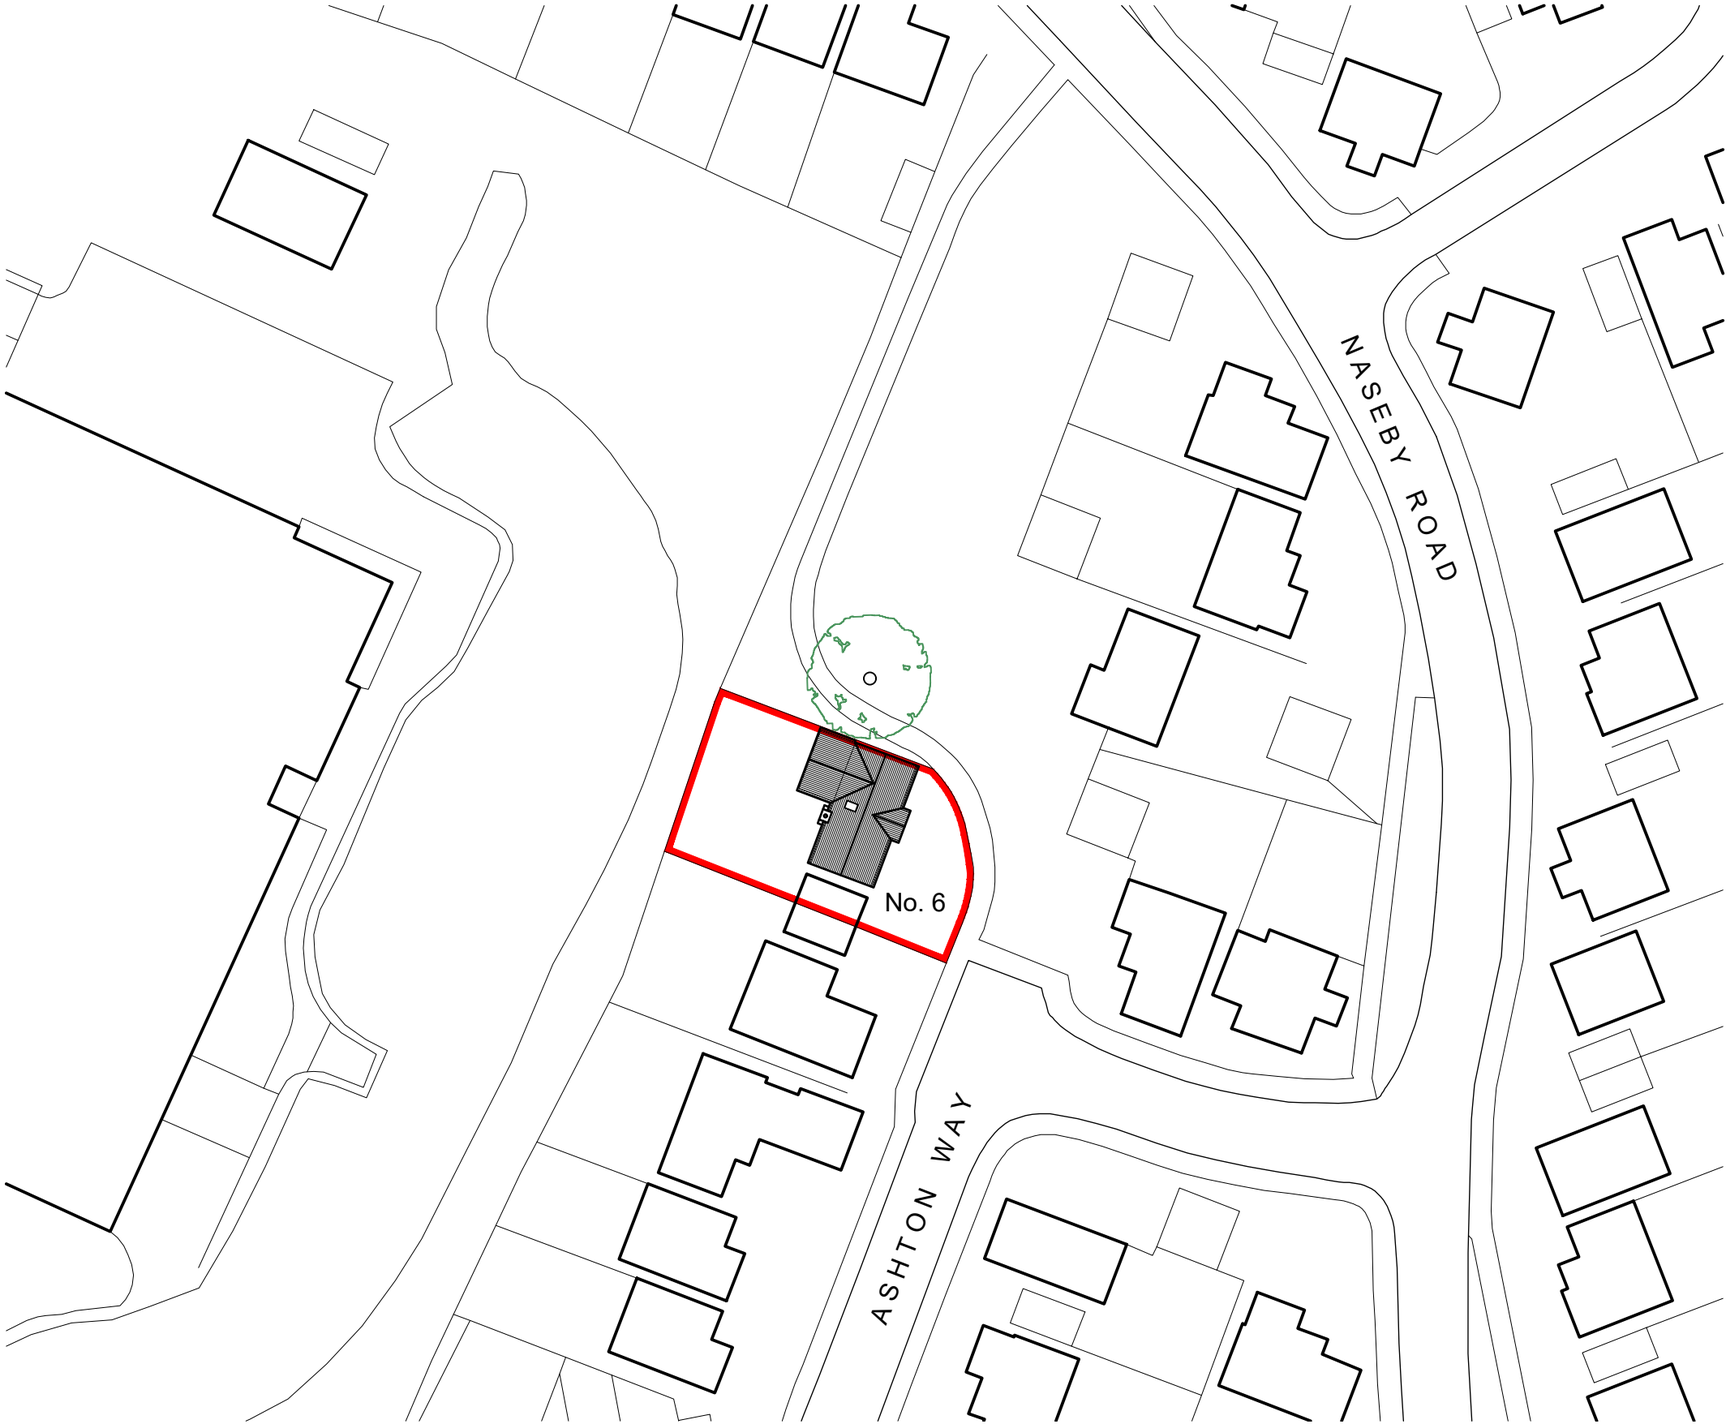

NORTH

SCALE
1: 500

0m 10 20 30 40 50

Rev.	Date	Revision	By	Checked

SCG DESIGN
Architectural Services

4 Dahlia Drive, Oakwood, Derby, DE21 2XJ
Telephone - 01332 280129 Email - scgdesign@outlook.com

Client
Clare Wilson

Project
Proposed Extension / Alterations at:
6 Ashton Way,
Belper, DE56 0EX

Drawing Title
Proposed Site Block Plan

Drawn by	Checked by
SCG	SCG
Scale @A3	Date
1:500	Nov; 2020

Job Number	Drawing Number	Revision
SCGD 401	101	-

Purpose of Issue
FOR INFORMATION