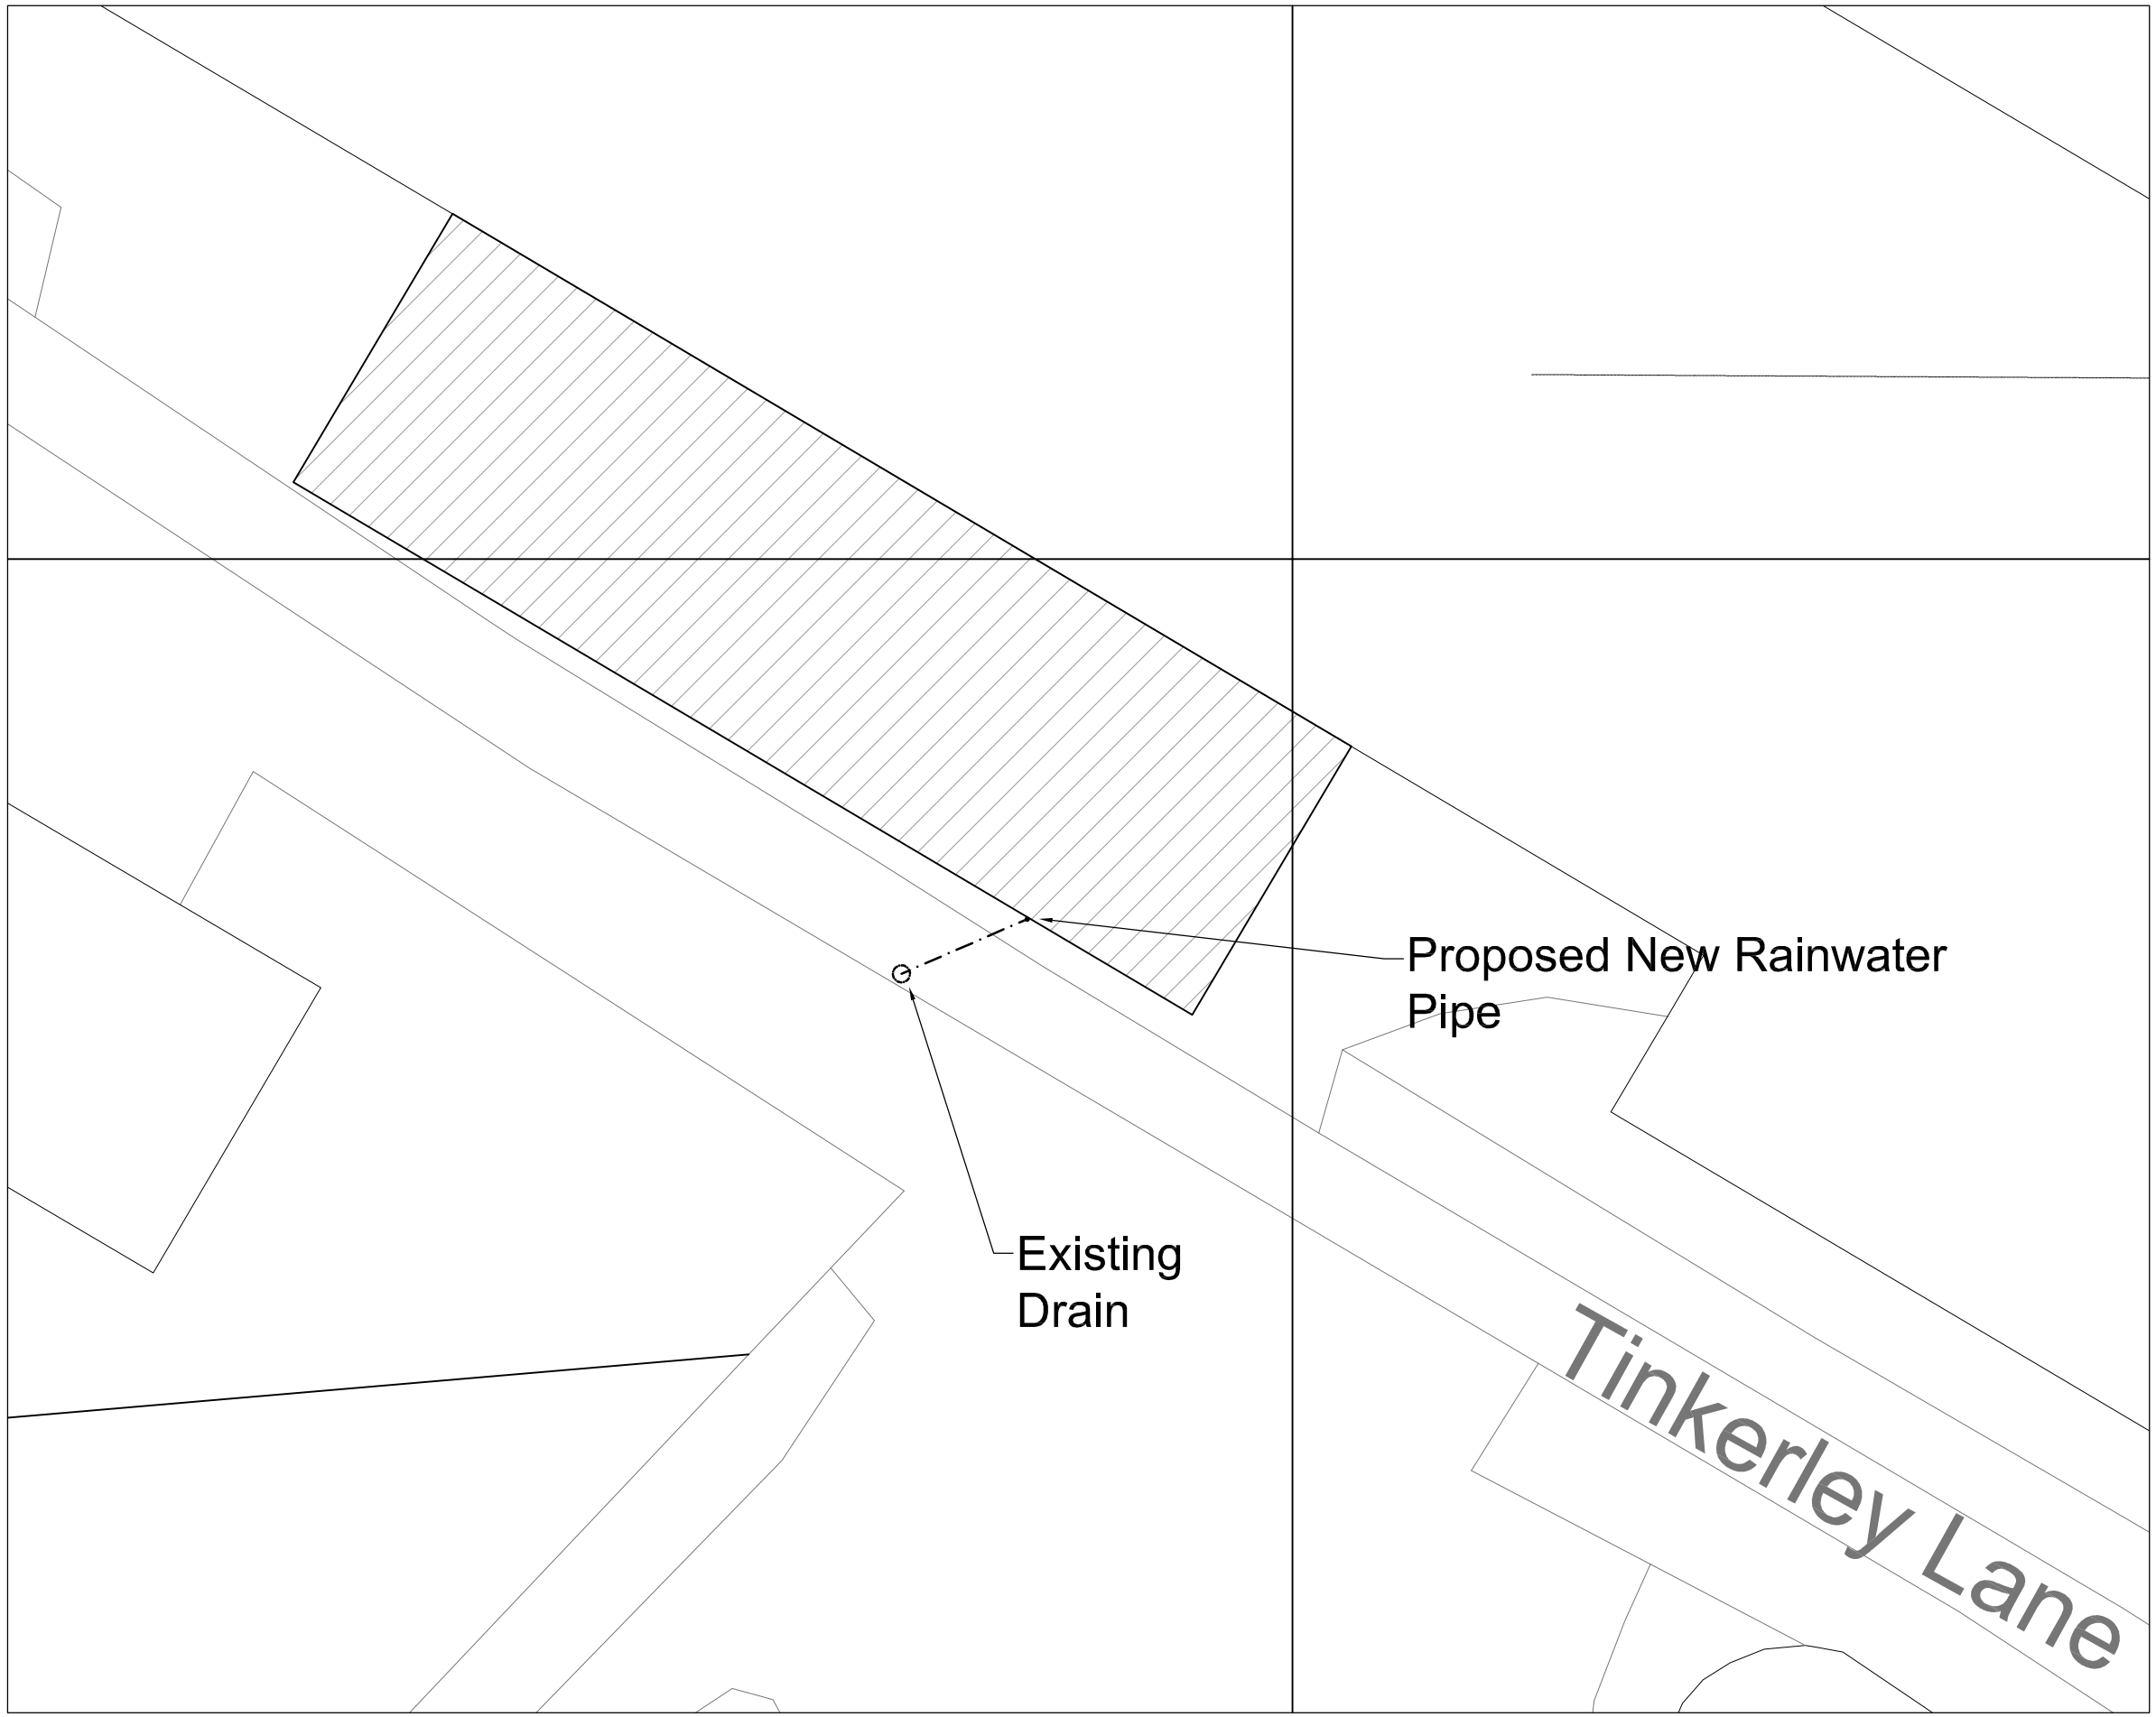


PROPOSED DRAINAGE PLAN 1:200@A3

©Crown Copyright and database rights 2018 OS 100019980

Rev.	Date	Description
-	..	.

M J BARRETT
CONSTRUCTIONS
Brookside Business Park
Brookside Road
Uttoxeter Staffs.
ST14 8AT
tel 01889 564253 fax 01889 564210

Client
Mr Matkin

Project
Tinkerley Farm
Kirk Ireton
Ashbourne
Derbyshire
DE6 3LF

Title
Proposed Drainage Plan

Drawn	Date
NNC	Nov 2020
Checked	Scale
.	-:-

Status
B2182

Drg No.	Rev
3975-02	-

DO NOT SCALE. IF IN DOUBT ASK

This drawing is Copyright. It is sent to you in confidence, it must not be copied or disclosed to third parties without our written permission. It remains our property and must be returned on request.