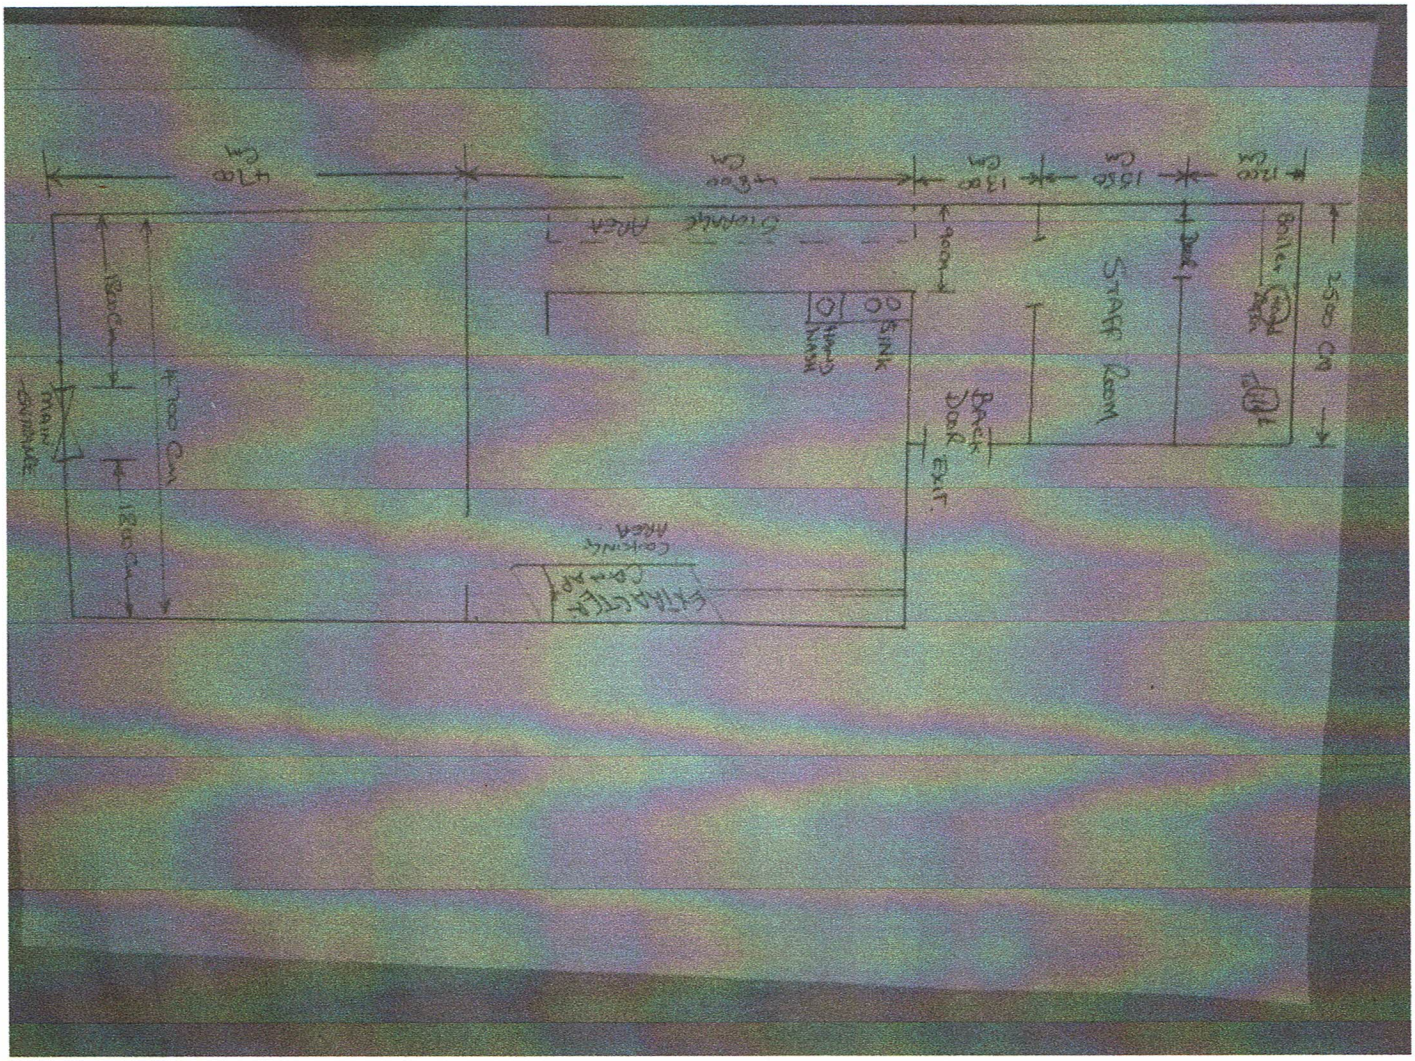
STAFF ROOM
BACK DOOR
EXIT
SINK
HAND WASH
MAIN ENTRANCE
2500 CM