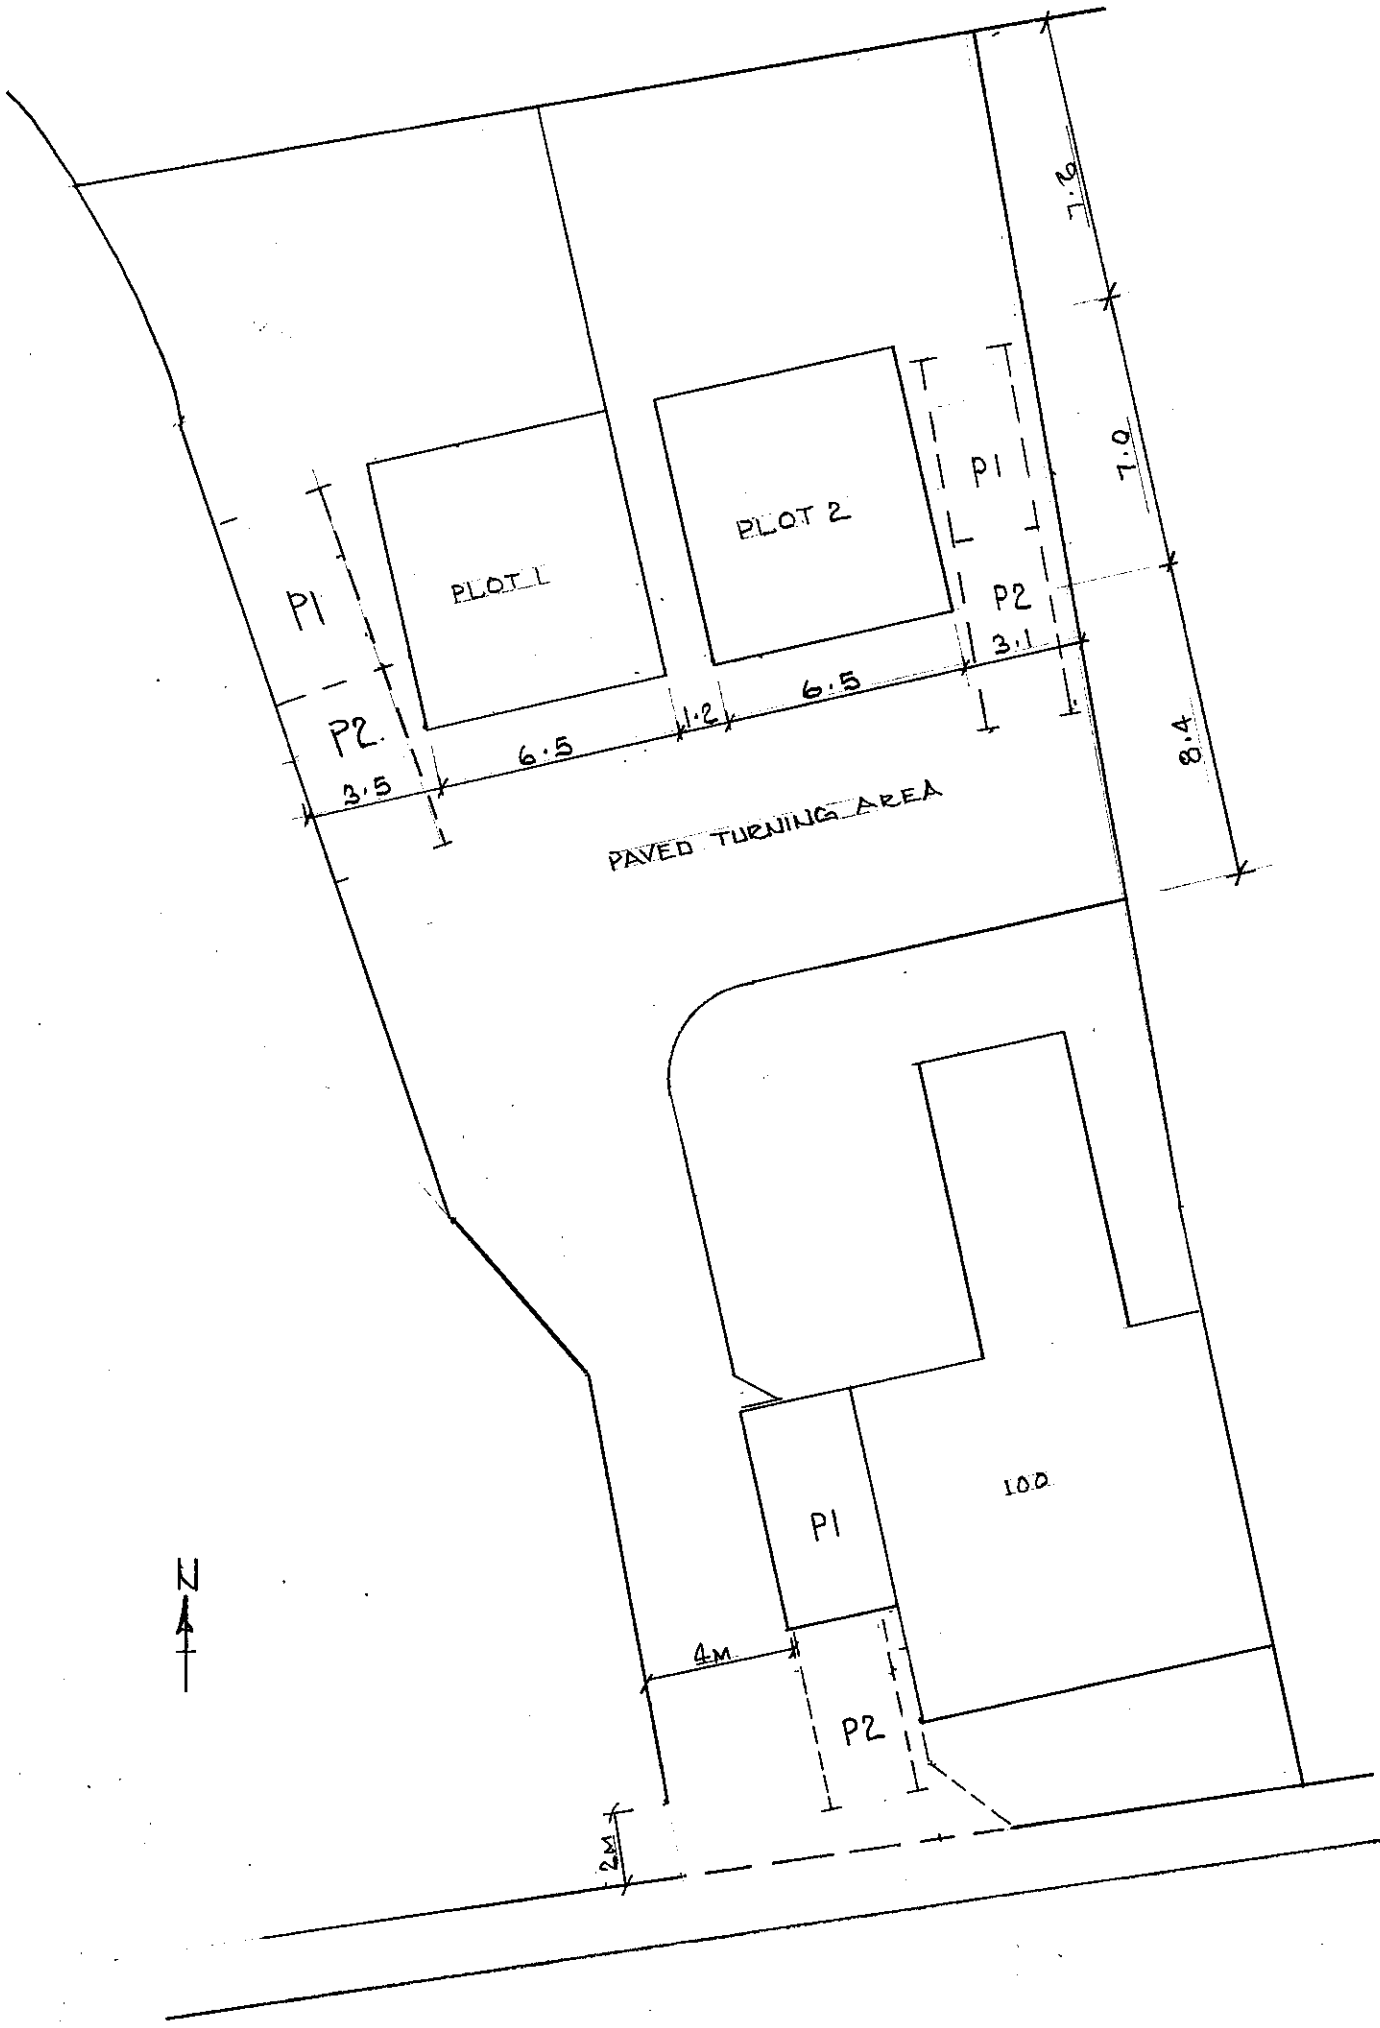

PROPOSED PLOT PLAN 1:200