


BLOCK PLAN
1:500 @ A1

N

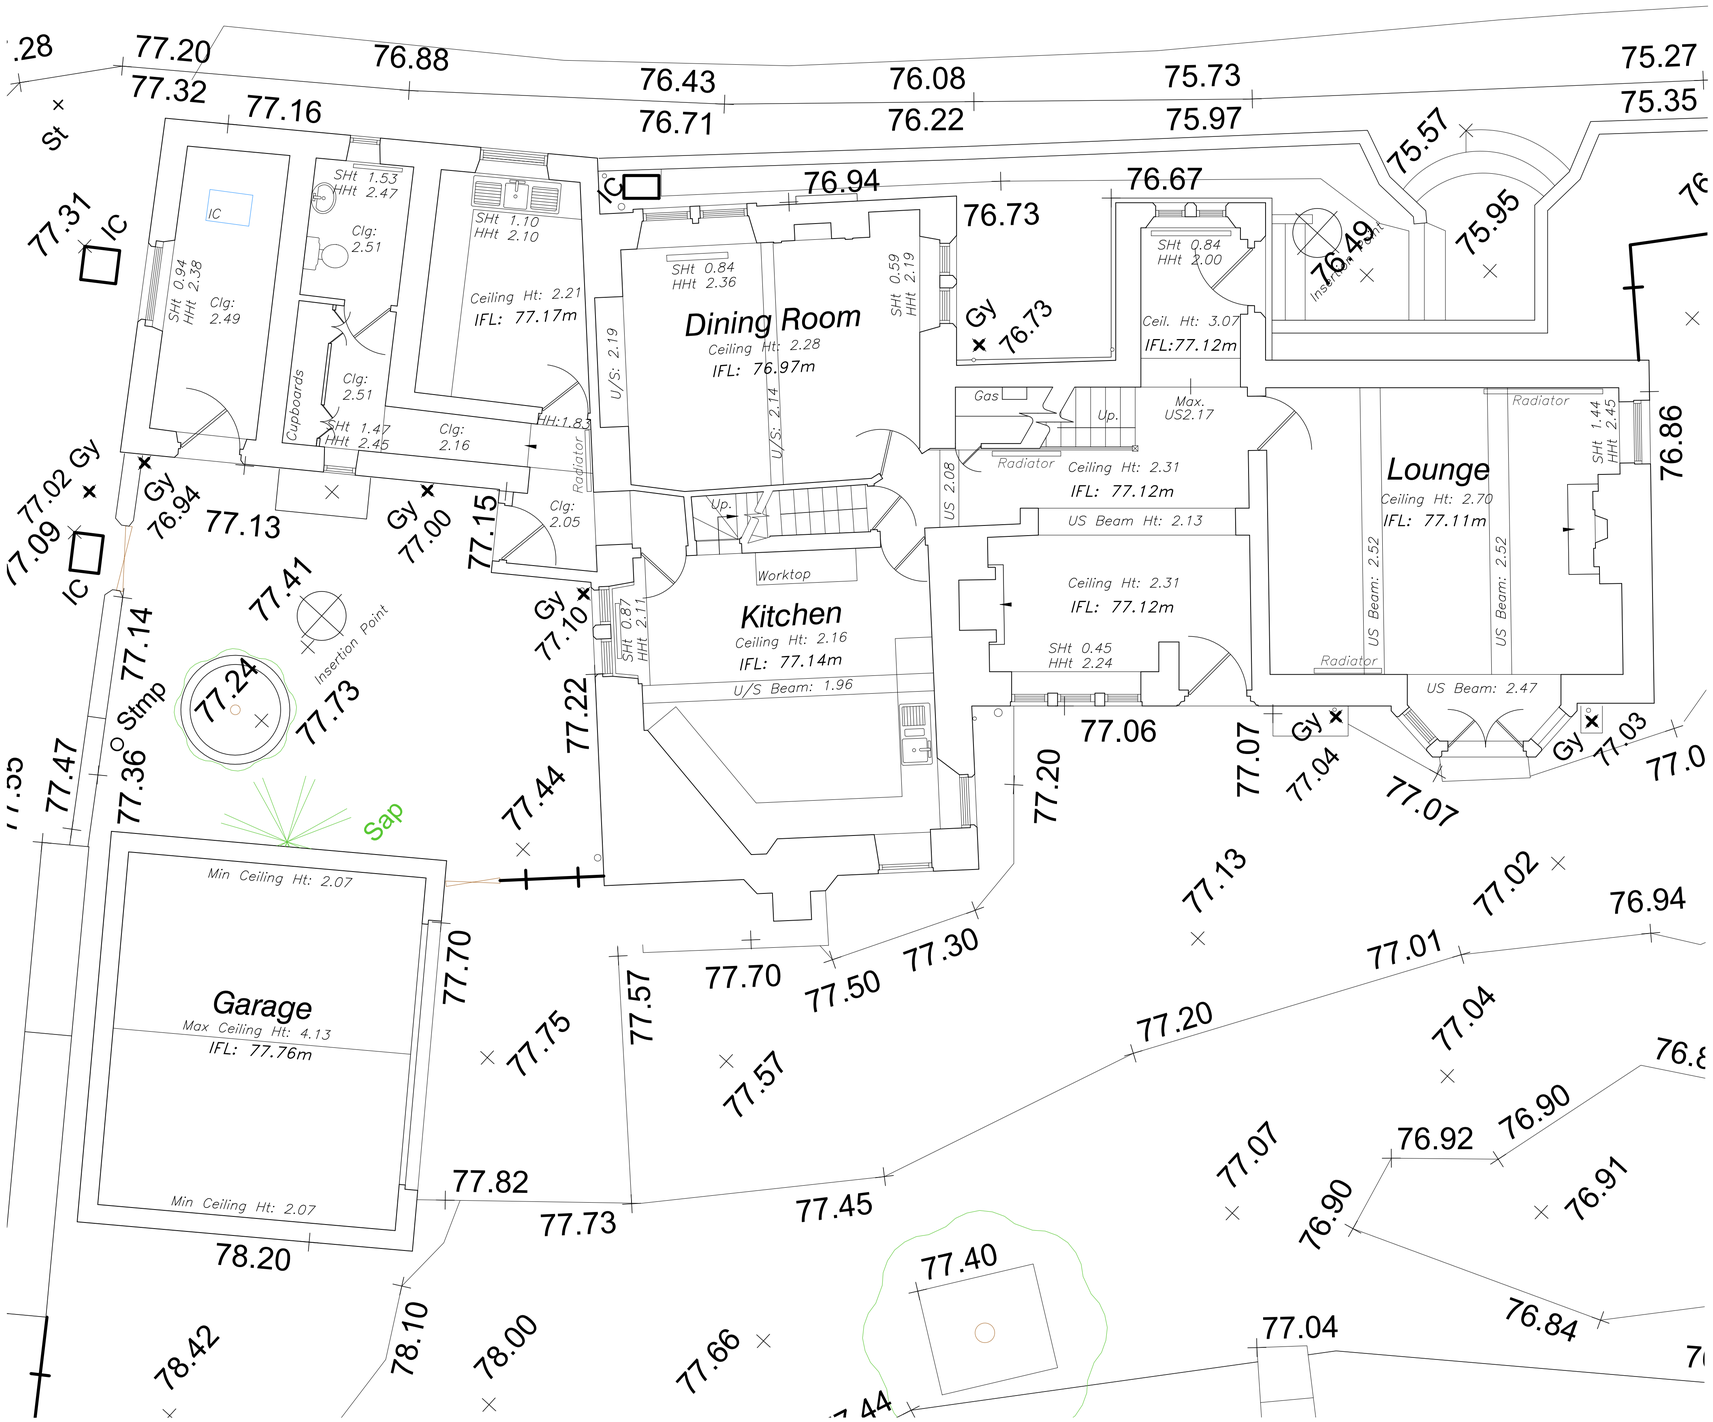


LOCATION PLAN
1:1250 @ A1

N

GROUND FLOOR PLAN
1:50 @ A1

GREY RICHARDS TROWELL ARCHITECTURE
Address: 1-3 Greenhill, Wirksworth, Derbyshire, DE4 4EN
Tel: 01629 825491
Email: info@grtarchitecture.co.uk
Website: www.grtarchitecture.co.uk

| | | | |
|---|---|---|---|
| Client: | Rita Ford | | |
| Project: | Extension & Alterations | | |
| Address: | 9 King Street, Duffield, DE56 4EU | | |
| Drawing: | 001 - Existing Plan | | |
| Dwg No: | 001 | Date: | 30.11.2020 |
| Scale: | As Stated | Paper size: | A1 |
| RIBA Stage: | 003 | | |

Please Note:
Drawings up to RIBA Work Stage 4 are not sufficiently detailed for construction

DO NOT SCALE DRAWING

© Grey Richards Trowell Architecture all rights reserved