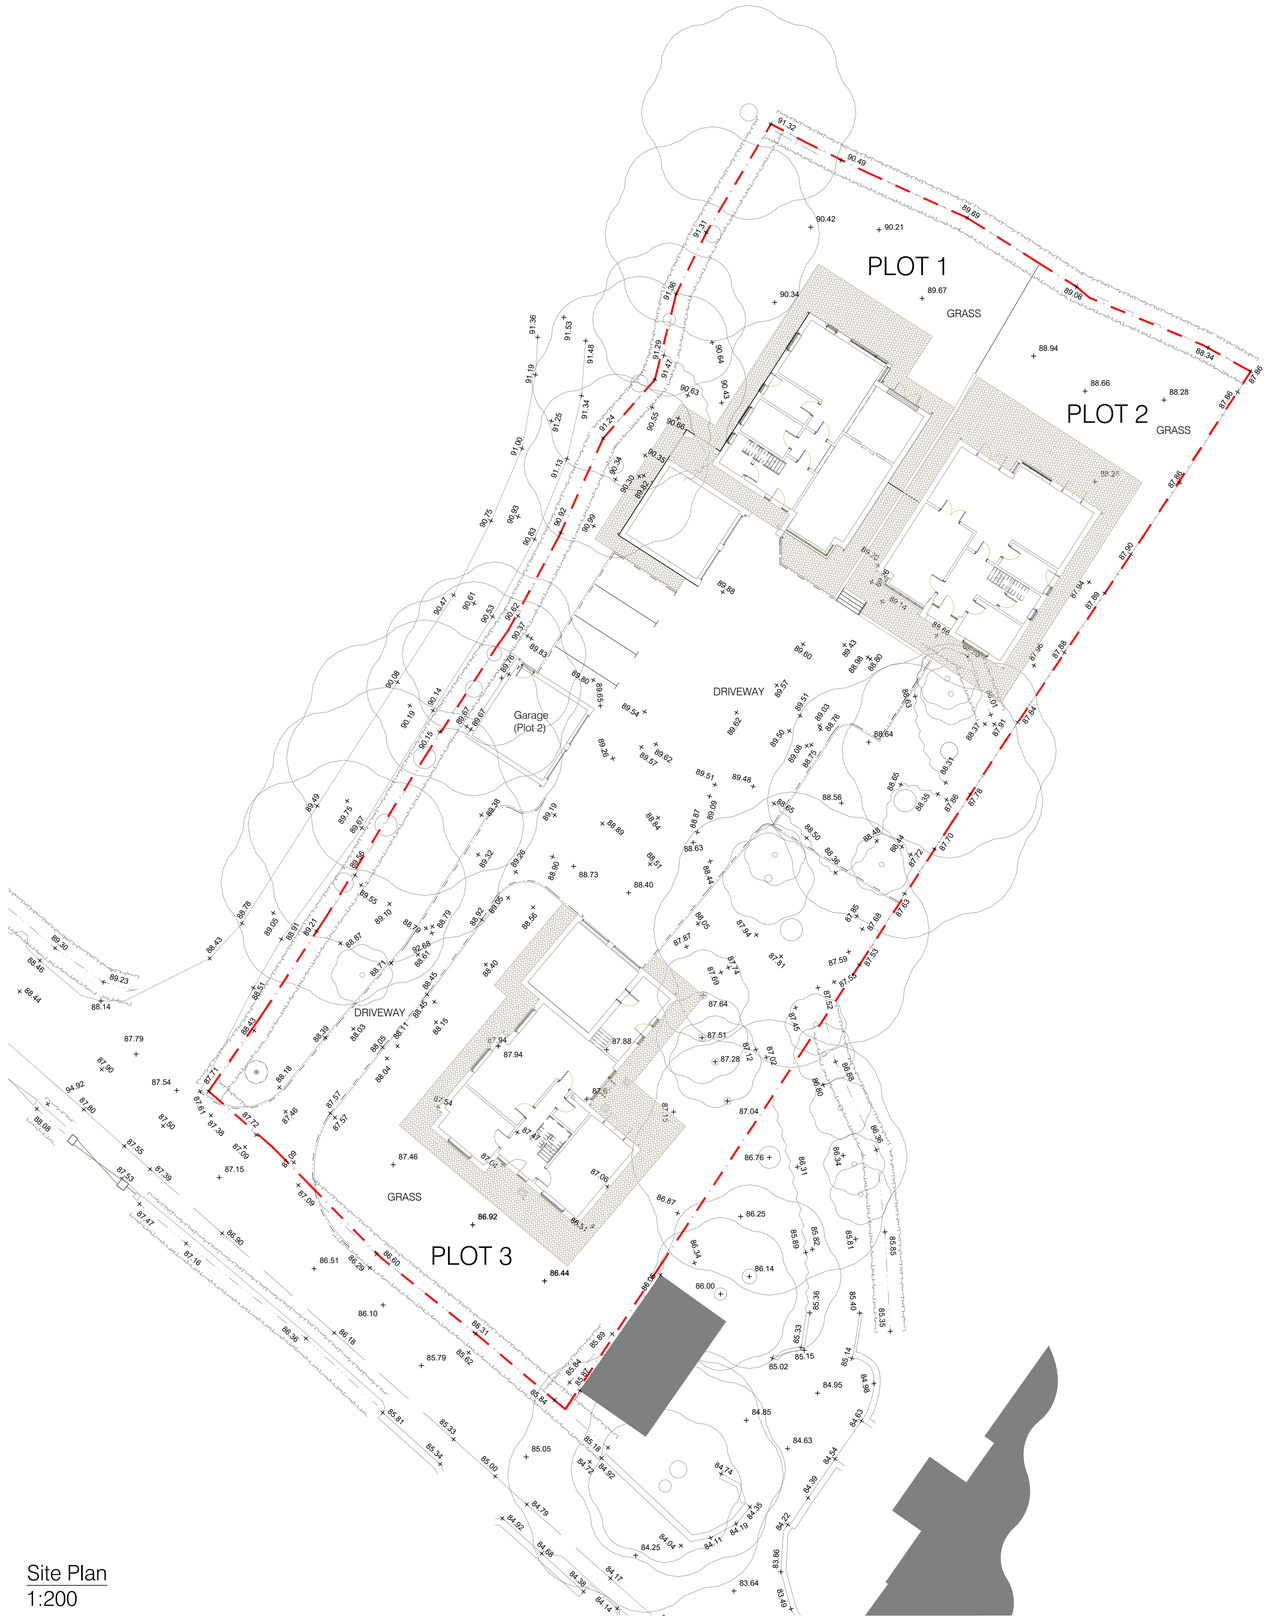

Site Plan
1:200

0m 2 4 6

N

Denotes site boundary

P1	First Issue	30-03-20	JP	PMc
Rev.	Description	Date	By	Chk'd

MATTHEW MONTAGUE ARCHITECTS
The Cheese Factory . Longford Lane . Longford . Ashbourne . Derbyshire . DE6 3DT
Tel: 01335 330510 . info@matthewmontague.co.uk . www.matthewmontague.co.uk

36 Hazelwood Road
Duffield, Derbyshire

Site Plan as Proposed

MMA PROJECT REF	SCALE(S)	PAPER SIZE	DRAWN BY
1870	1:200	A1	JP

PROJECT	ORIGINATOR	ZONE	LEVEL	TYPE	ROLE	NUMBER
HRD	MMA	Z1	ZZ	DR	A	01001

STATUS	SUITABILITY DESCRIPTION
D5	ISSUED FOR PLANNING

REVISION	REVISION DESCRIPTION
P1	PRELIMINARY

This document is copyright of Matthew Montague Architects. If in doubt ASK. Drawing measurements shall not be obtained by scaling. Verify all dimensions prior to construction. Immediately report any discrepancies on this document to the Architect. This document shall be read in conjunction with associated models, specifications and related consultants documents.