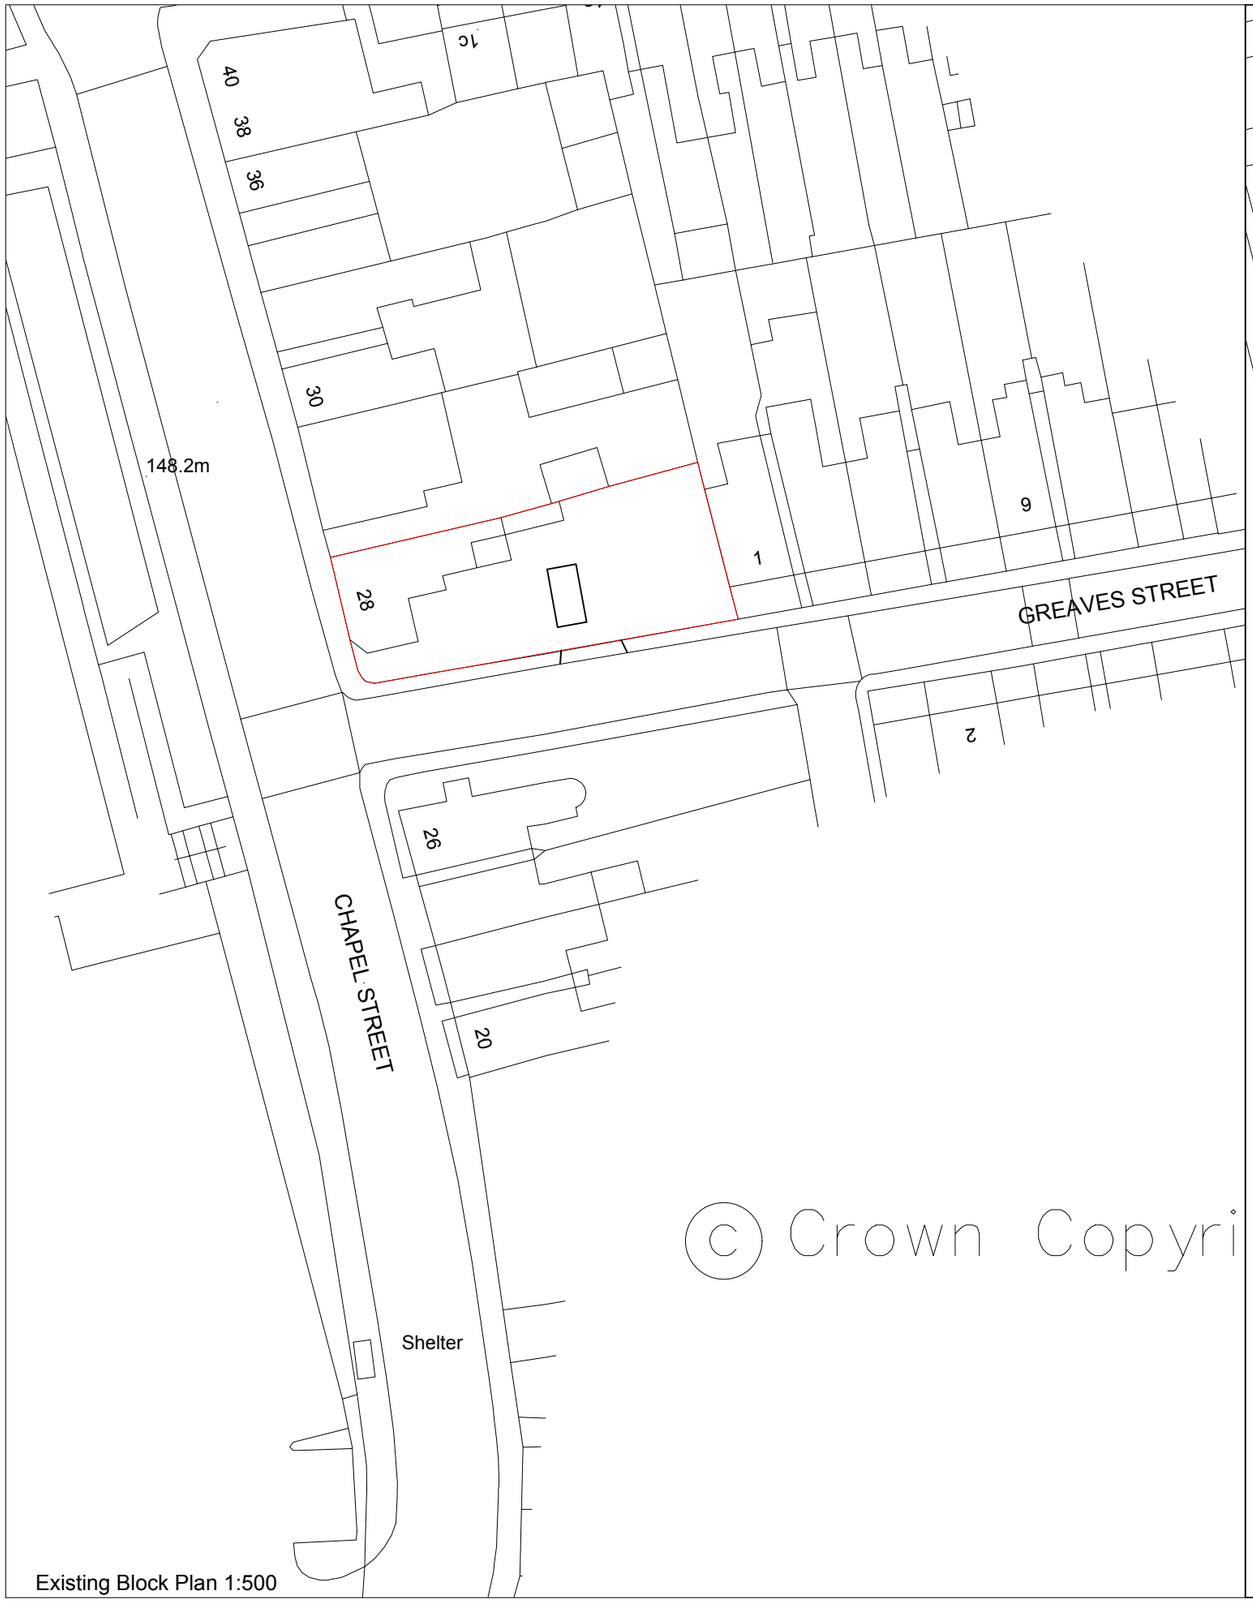

Existing Block Plan 1:500

© Crown Copyri

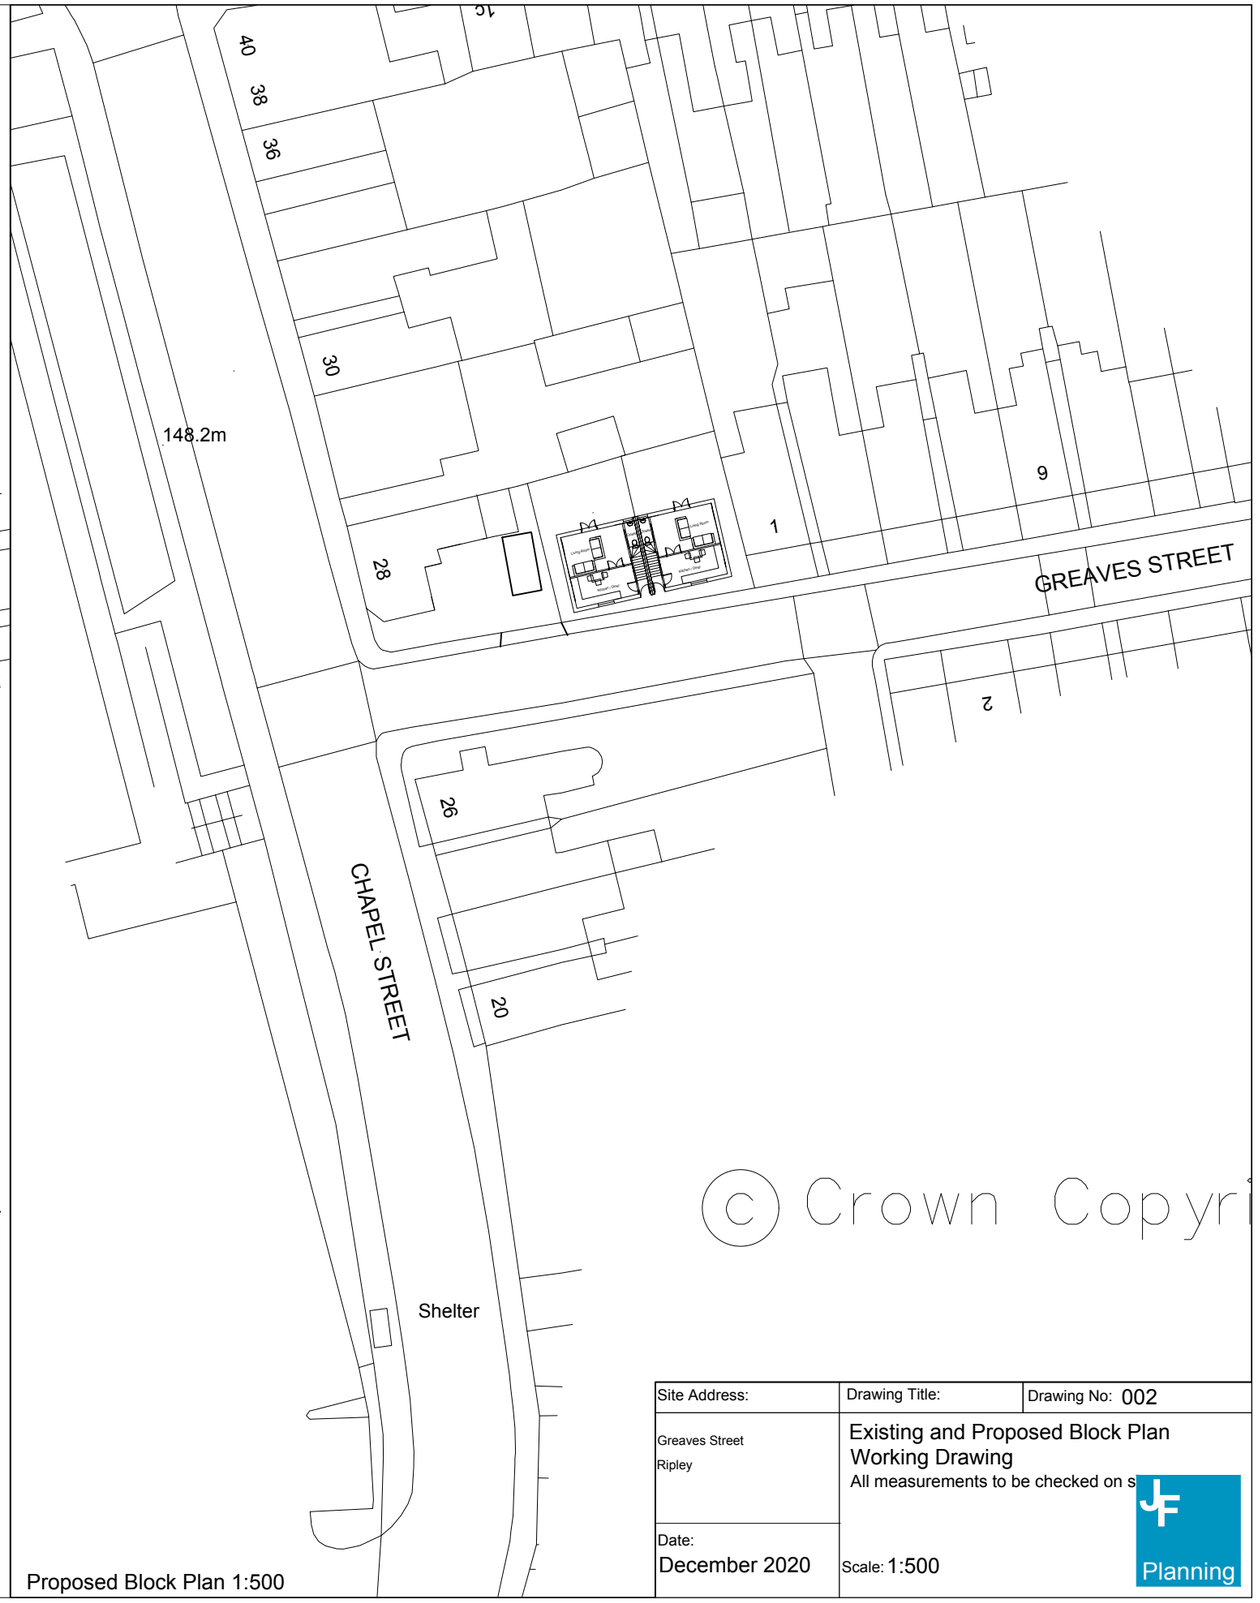

Proposed Block Plan 1:500

© Crown Copyri

Site Address:	Drawing Title:	Drawing No: 002
Greaves Street Ripley	Existing and Proposed Block Plan Working Drawing All measurements to be checked on s	
Date: December 2020	Scale: 1:500	JF Planning