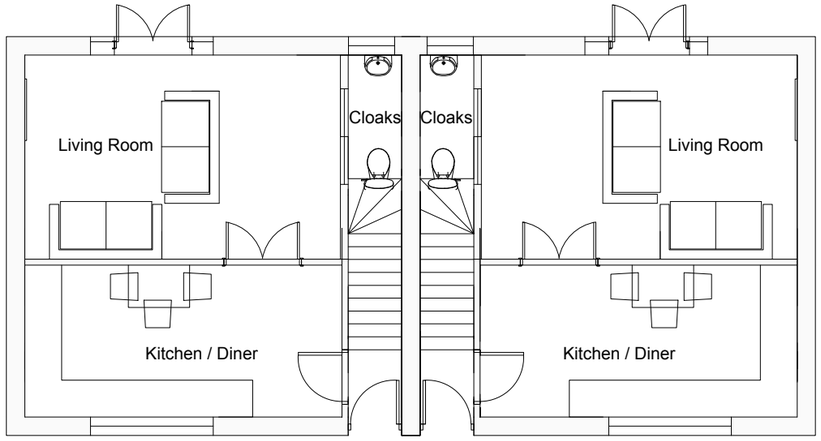

Ground Floor

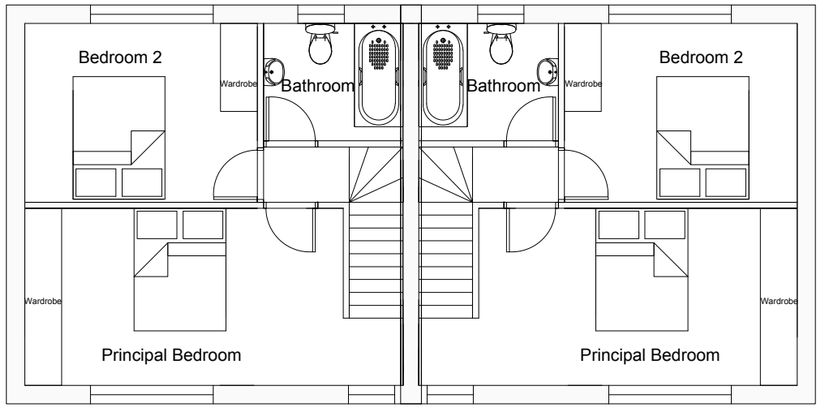

Site Address:	Drawing Title:	Drawing No: 003
Lannd Off Greaves Street Ripley	Proposed Floor Plans All measurements to be checked on site.	
Date: December 2020	Scale: 1:100	JF Planning 45 Bakehouse Lane Ockbrook Derby DE72 3RH