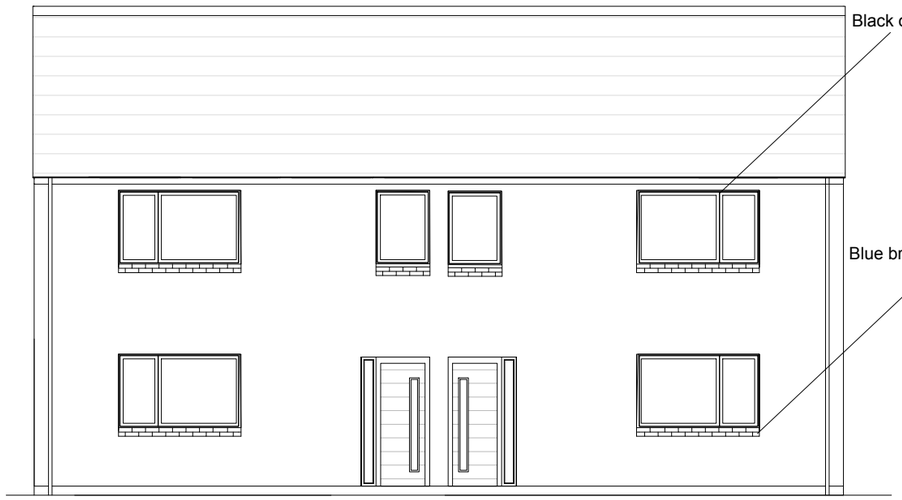

South Elevation

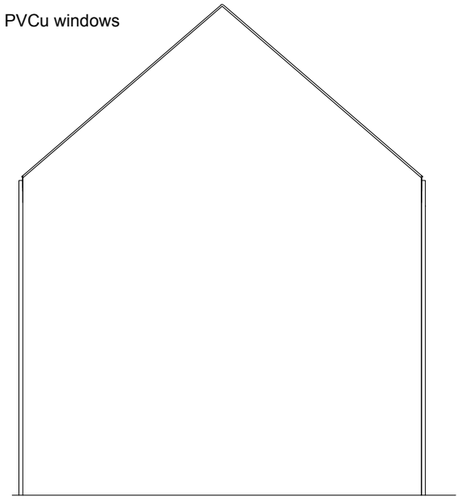

East Elevation

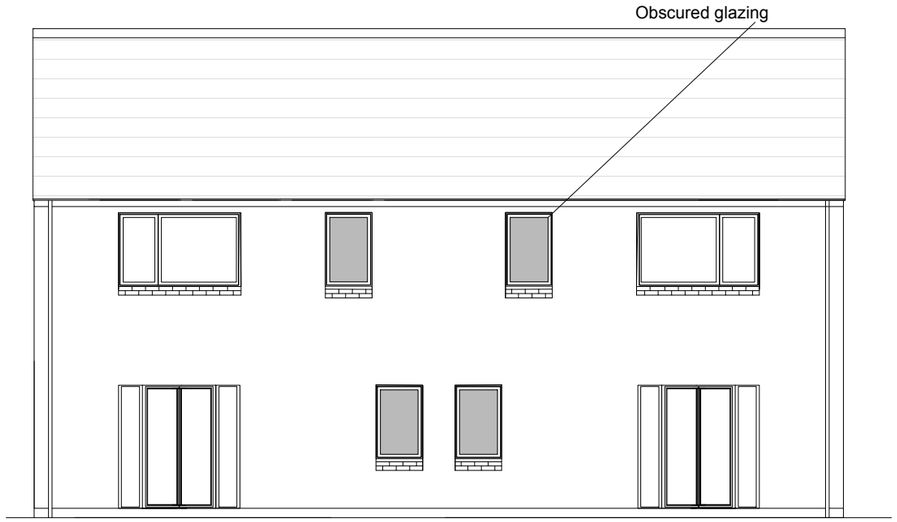

North Elevation

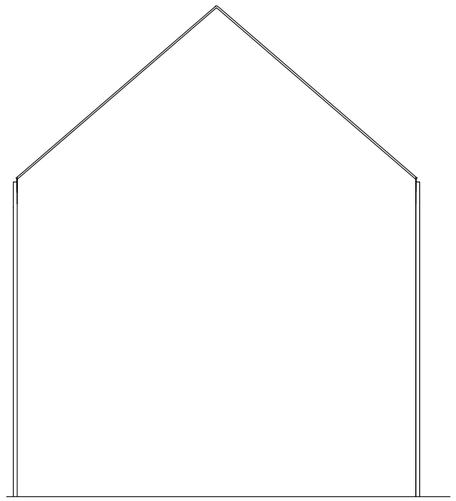

West Elevation

Site Address:	Drawing Title:	Drawing No: 004
Lannd Off Greaves Street Ripley	Proposed Elevations All measurements to be checked on site.	
Date: December 2020	Scale: 1:100	JF Planning 45 Bakehouse Lane Ockbrook Derby DE72 3RH