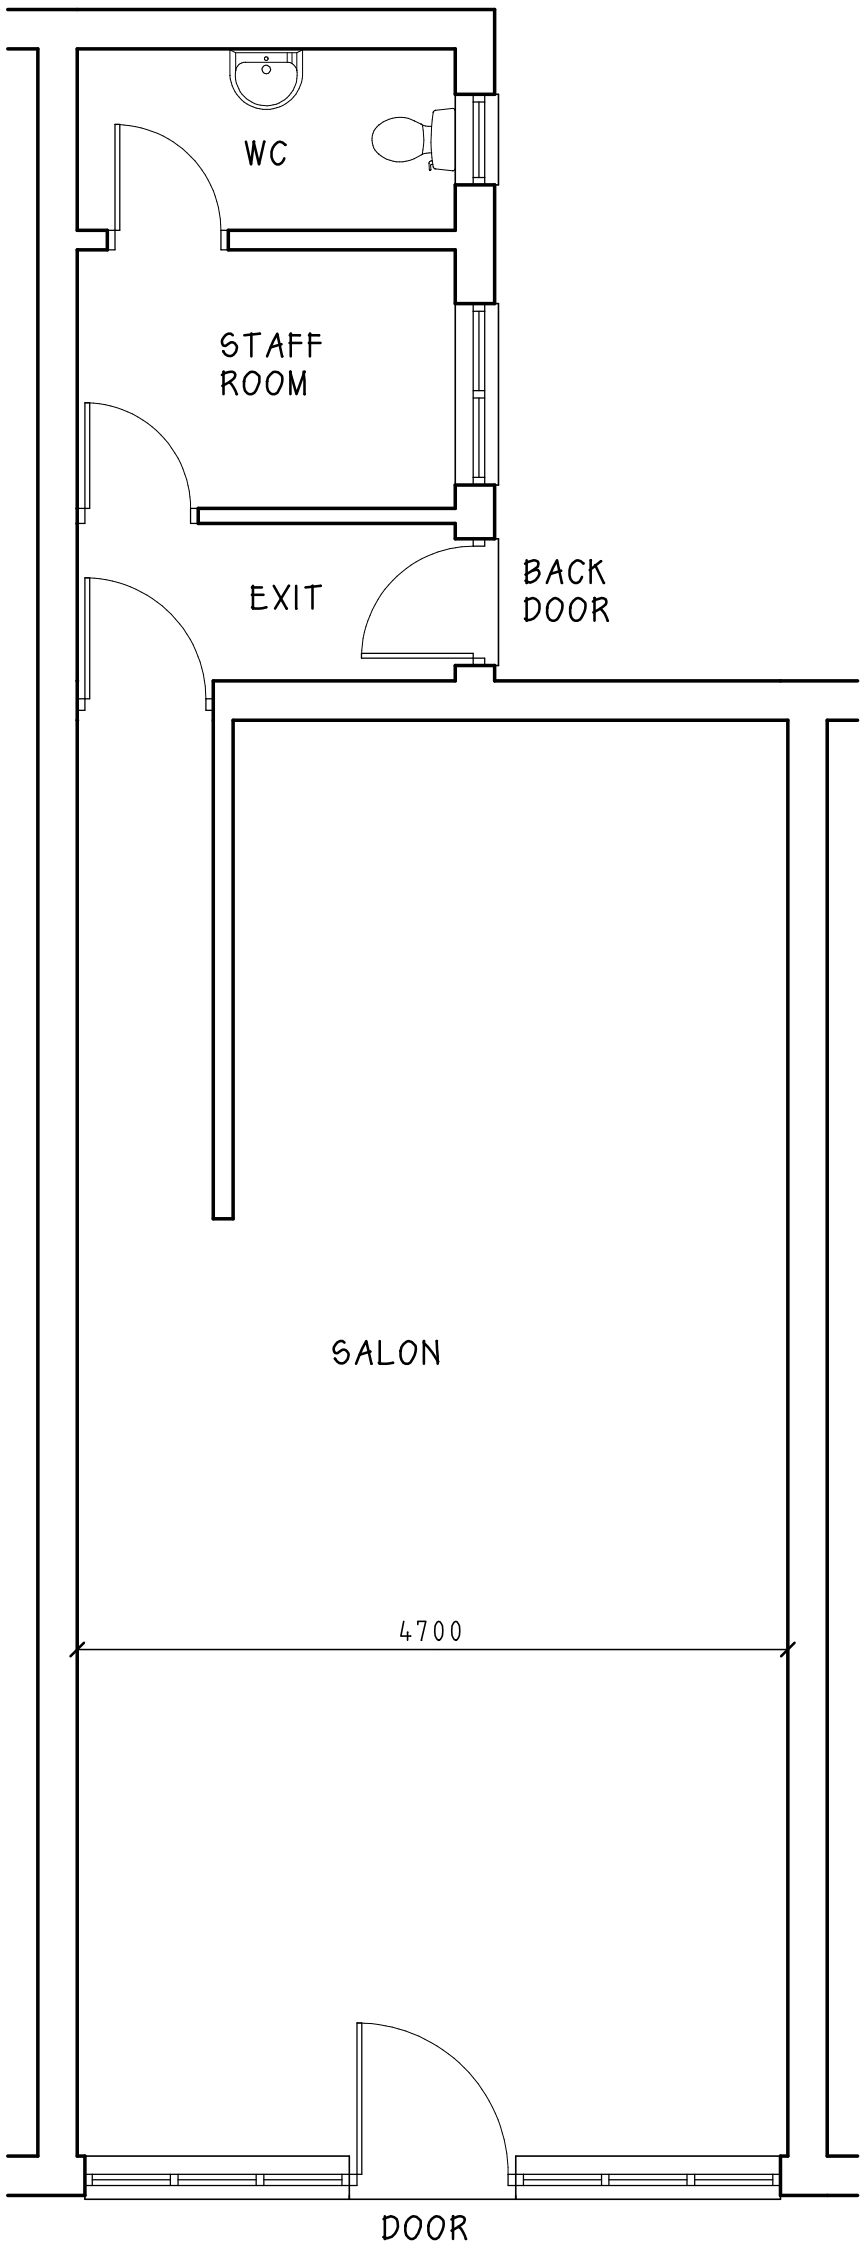

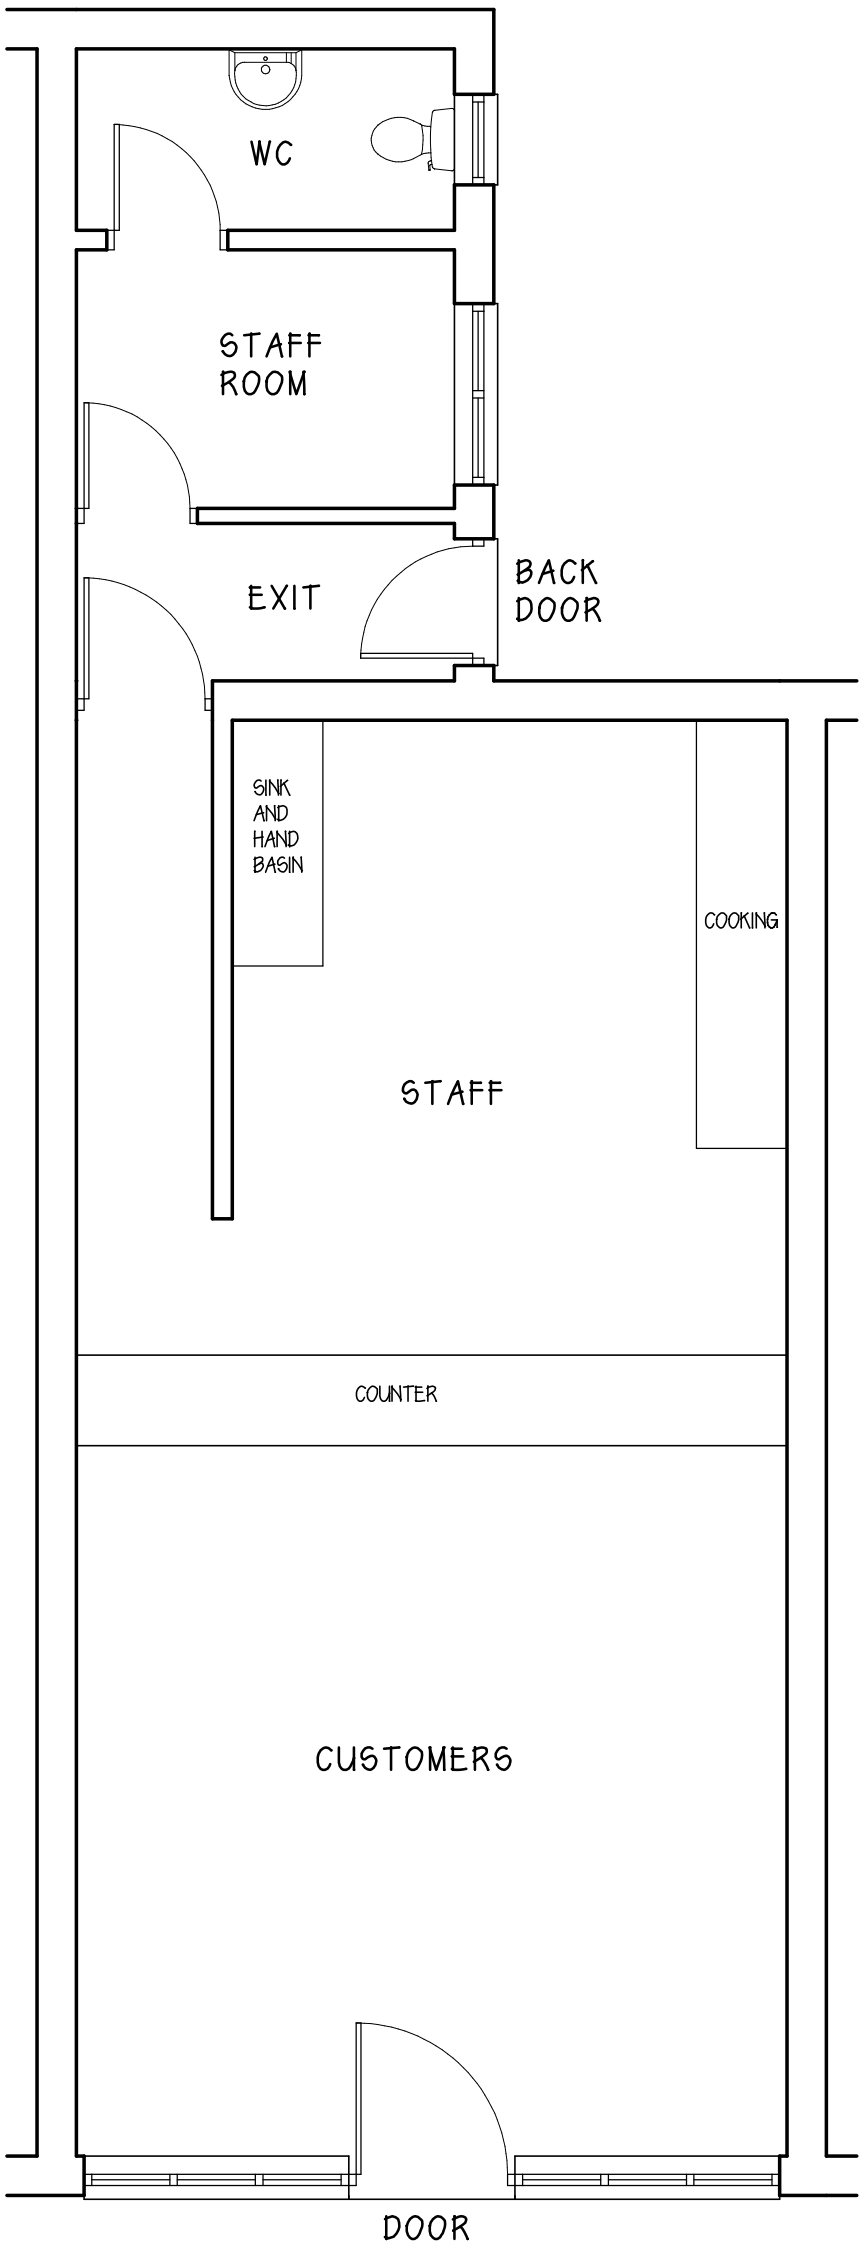

EXISTING

PROPOSED

17 MARKET PLACE, CODNOR DE5 9QA
SCALE 1:50 @ A3

