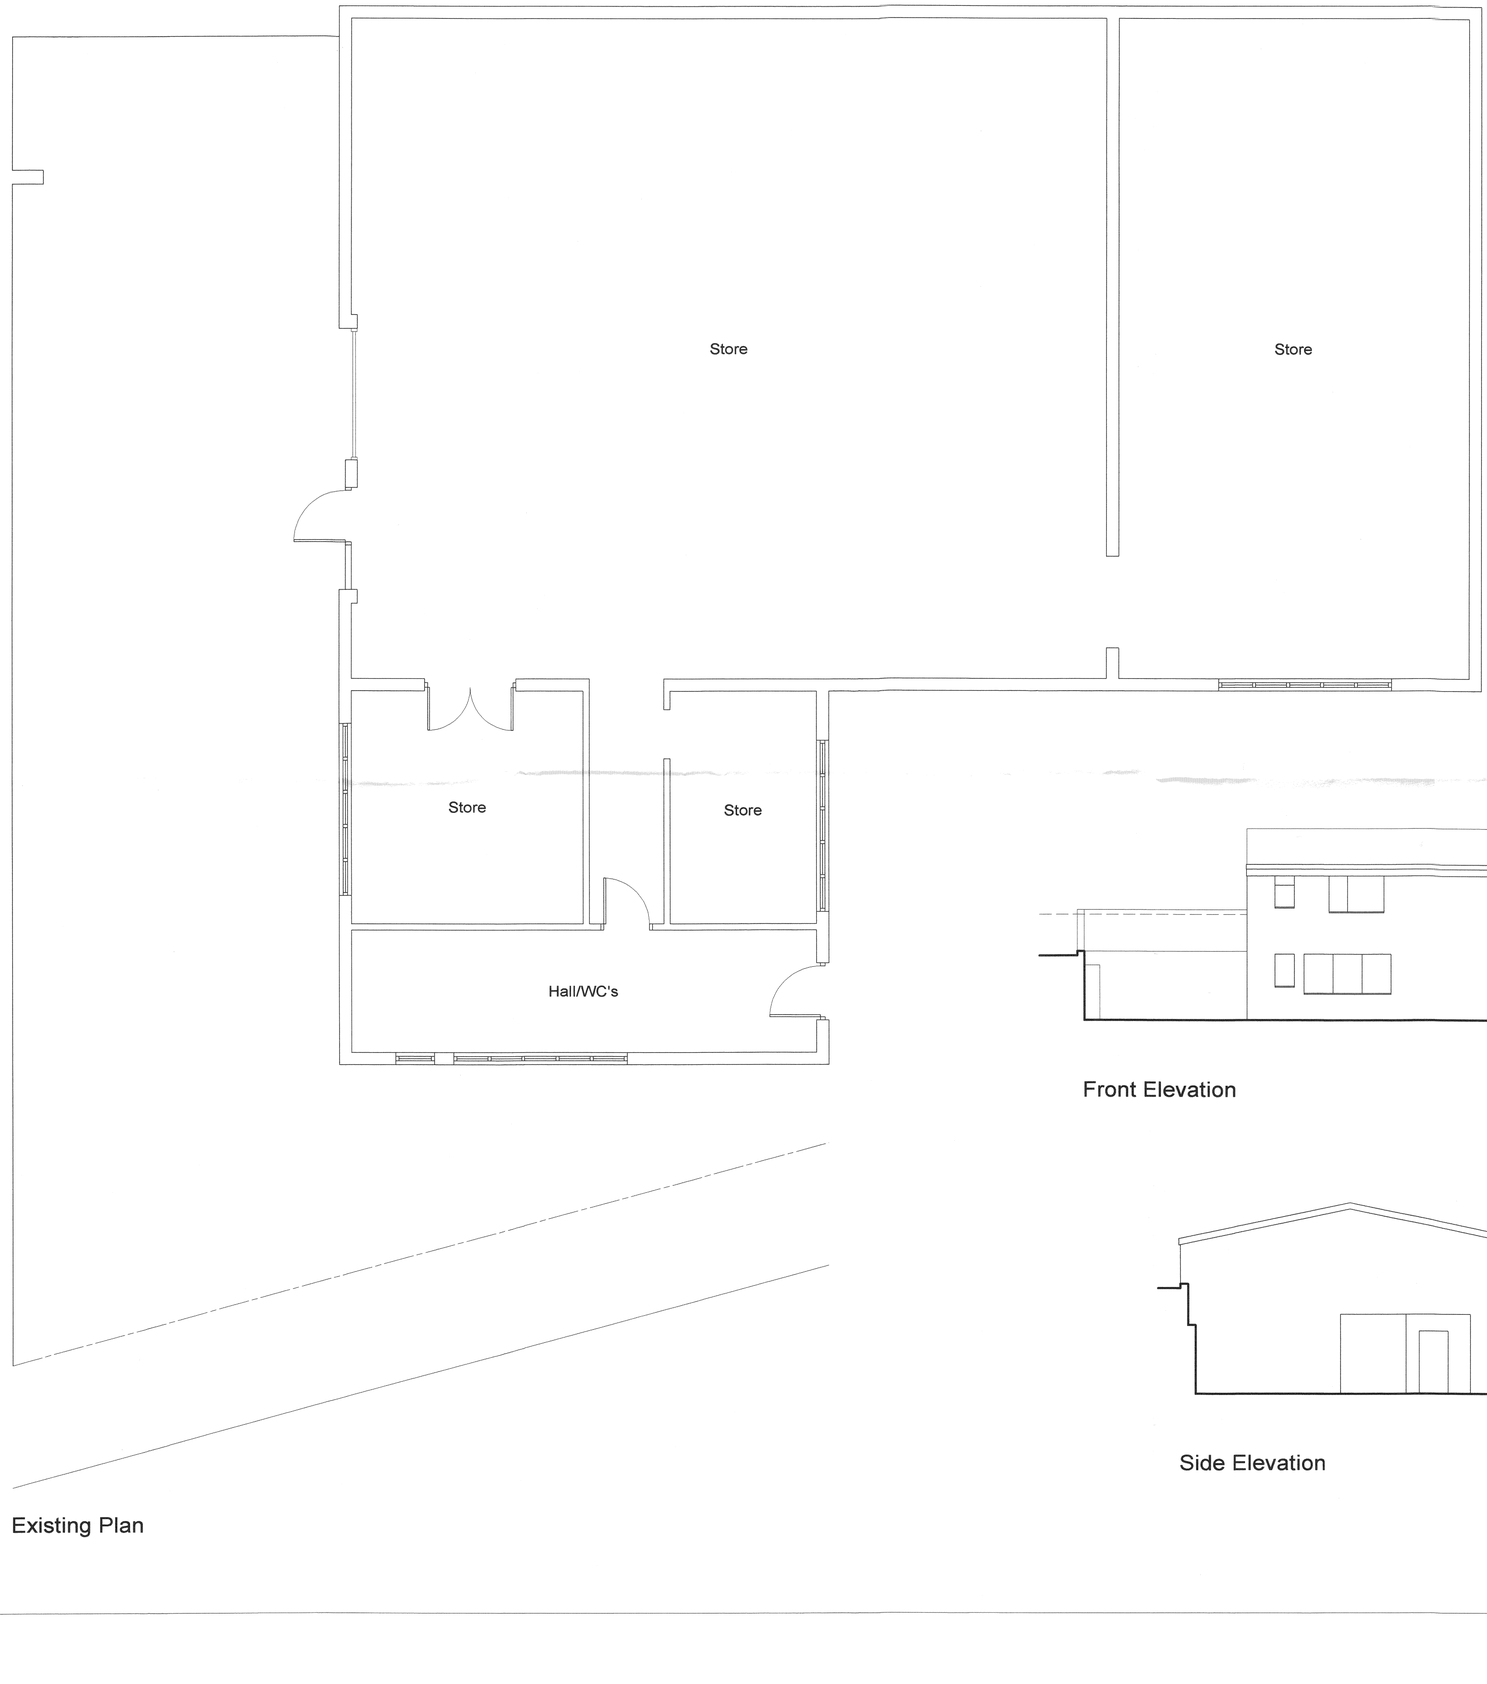

Existing Plan

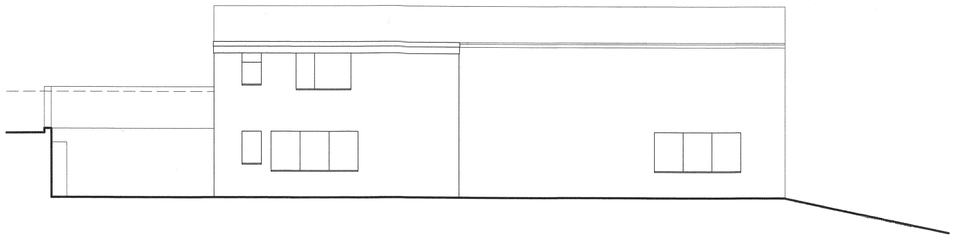

Front Elevation

Side Elevation

NOTES:
All dimensions must be checked on site and not scaled from this drawing.

A	-	-
	Date	Revisions

©copyright

Client
Marathon Threads Ltd

Job Title
Proposed Extension to Store
Marathon House
Tavistock Avenue
Ripley
Derbyshire
DE5 3SE

Drawing Title
Existing

Scale
1:50 and 1:100 @A1

Date
November 2020

Drawn by
-

Drg No.
1120/1967 - 1

Rev.
-