

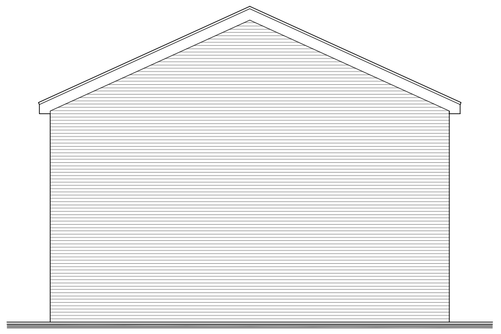



Blank elevation of proposed
new house

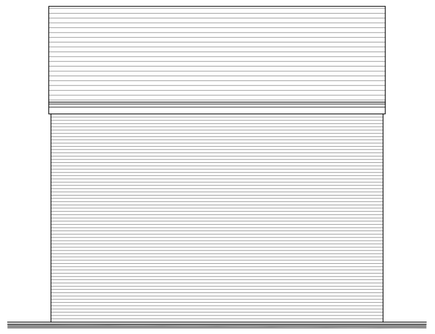

Blank elevation of existing
property

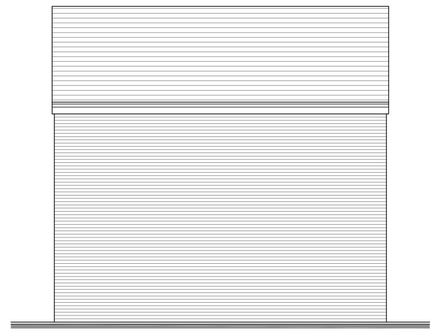

Blank elevation of existing
property

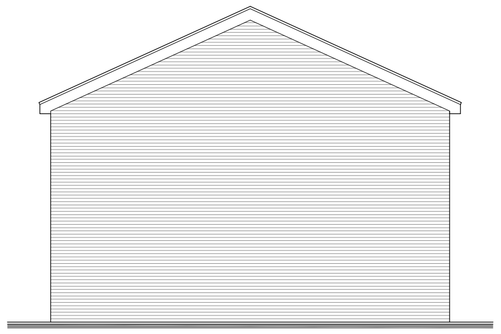

Blank elevation of proposed
new house




Field Street Elevation



Mill Lane Elevation



Side Elevation (Field Street)

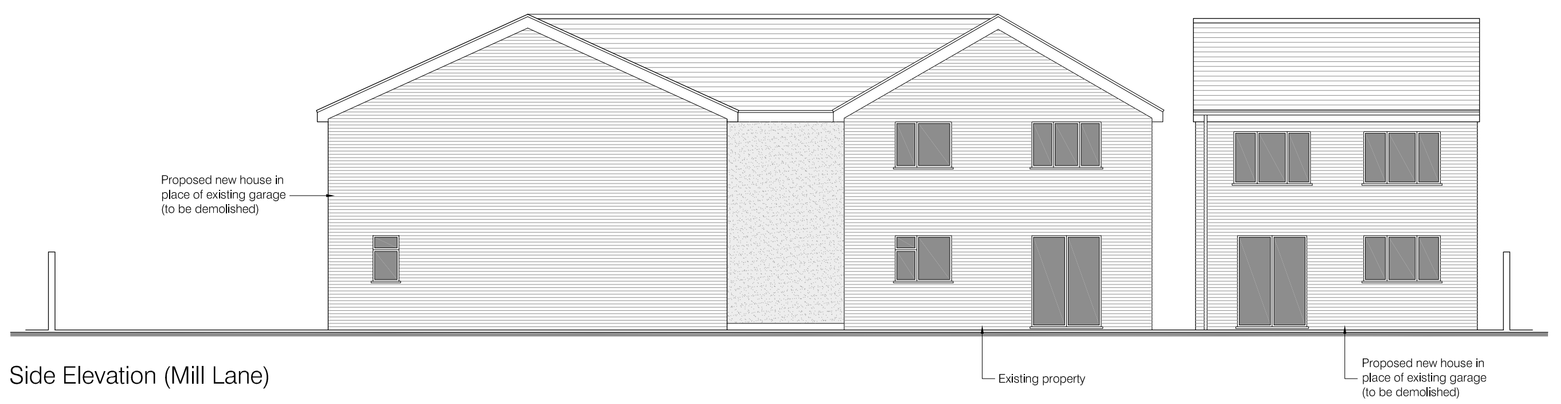

Side Elevation (Mill Lane)

PG/COD001 Revision B - Elevations as proposed.
Proposed development
Field Street / Mill Lane, Codnor. Ripley
Scale - 1:100 @ A1

Revision B - Blank elevations added - 08.12.20