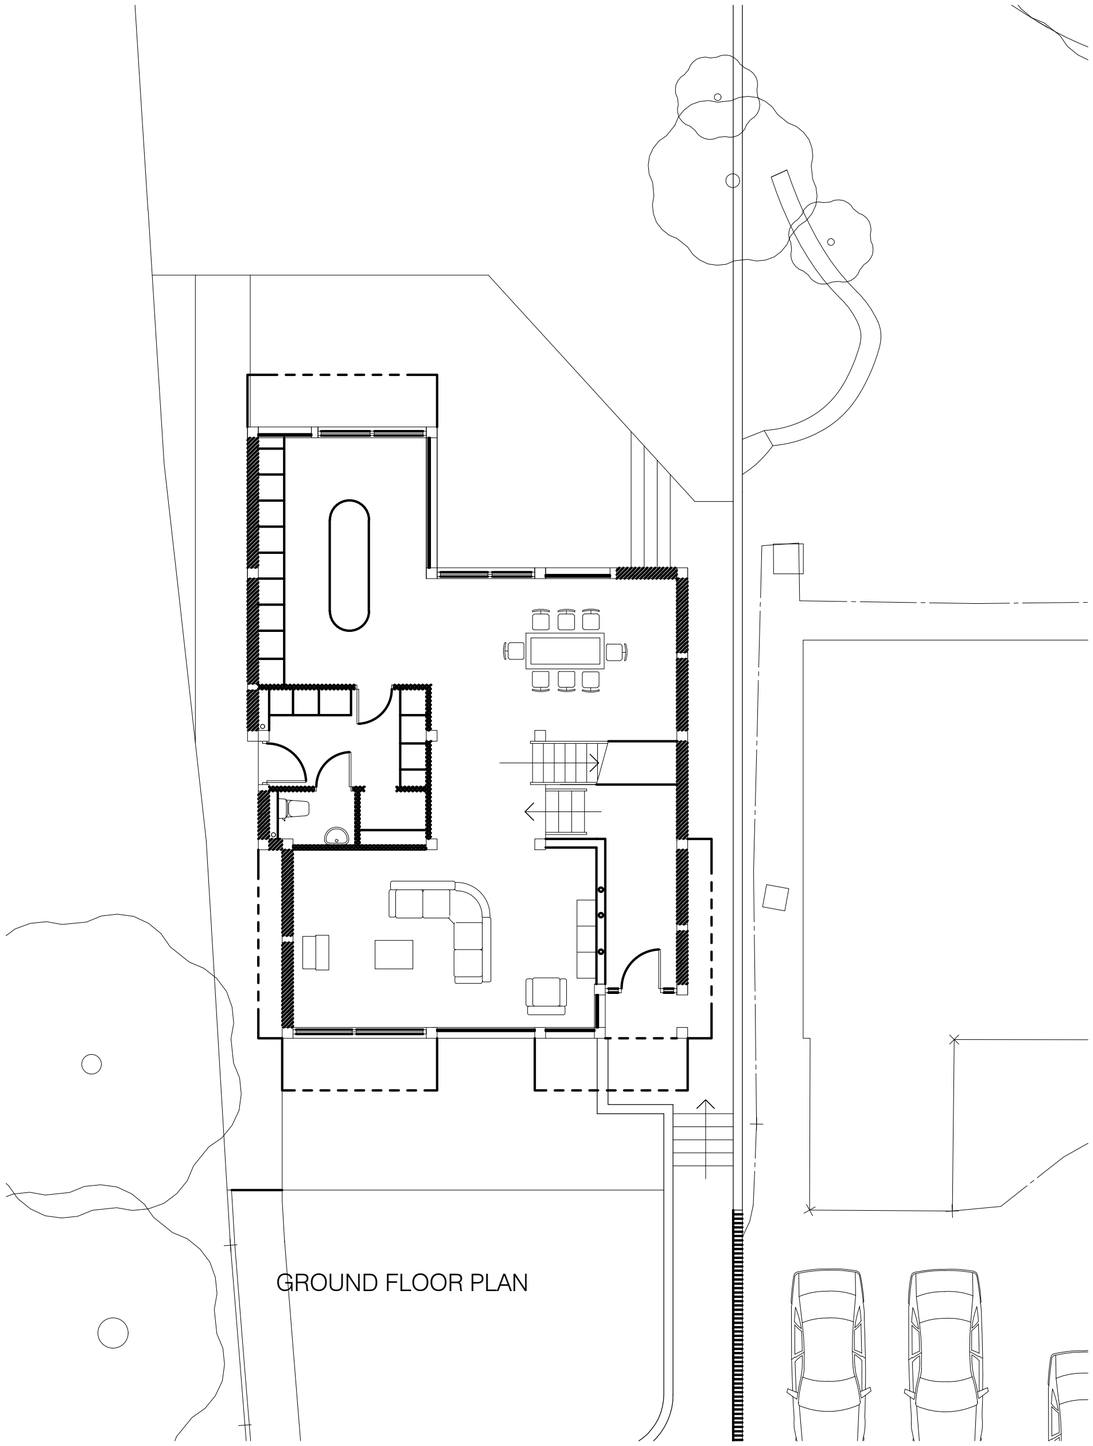

GROUND FLOOR PLAN

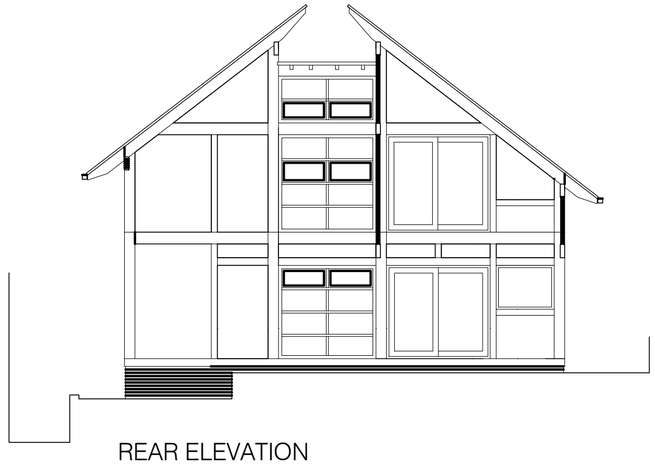

REAR ELEVATION

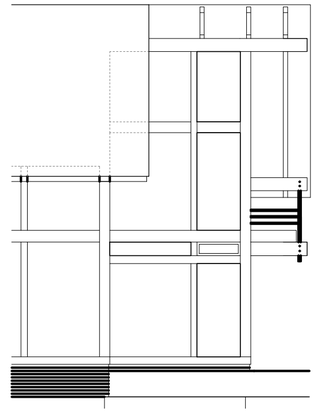

SIDE ELEVATION

0mm 10 20 30

N

Rev.	Description	Date	By	Chk'd
P1	First Issue	16-11-20	GK	-

MATTHEW MONTAGUE ARCHITECTS

The Cheese Factory . Longford Lane . Longford . Ashbourne . Derbyshire . DE6 3DT

Tel: 01335 330510 . info@matthewmontague.co.uk . www.matthewmontague.co.uk

Richmond Drive, of Hazelwood road Duffield, Derbyshire

Drawings as Existing

MMA PROJECT REF	SCALE(S)	PAPER SIZE	DRAWN BY
1956	1:100	A1	GK

PROJECT	ORIGINATOR	ZONE	LEVEL	TYPE	ROLE	NUMBER
RDD -	MMA -	Z1 -	ZZ -	DR -	A -	02001

STATUS	SUITABILITY DESCRIPTION
D5	ISSUED FOR PLANNING

REVISION	REVISION DESCRIPTION
P1	PRELIMINARY

This document is copyright of Matthew Montague Architects. If in doubt ASK. Drawing measurements shall not be obtained by scaling. Verify all dimensions prior to construction. Immediately report any discrepancies on this document to the Architect. This document shall be read in conjunction with associated models, specifications and related consultant's documents.