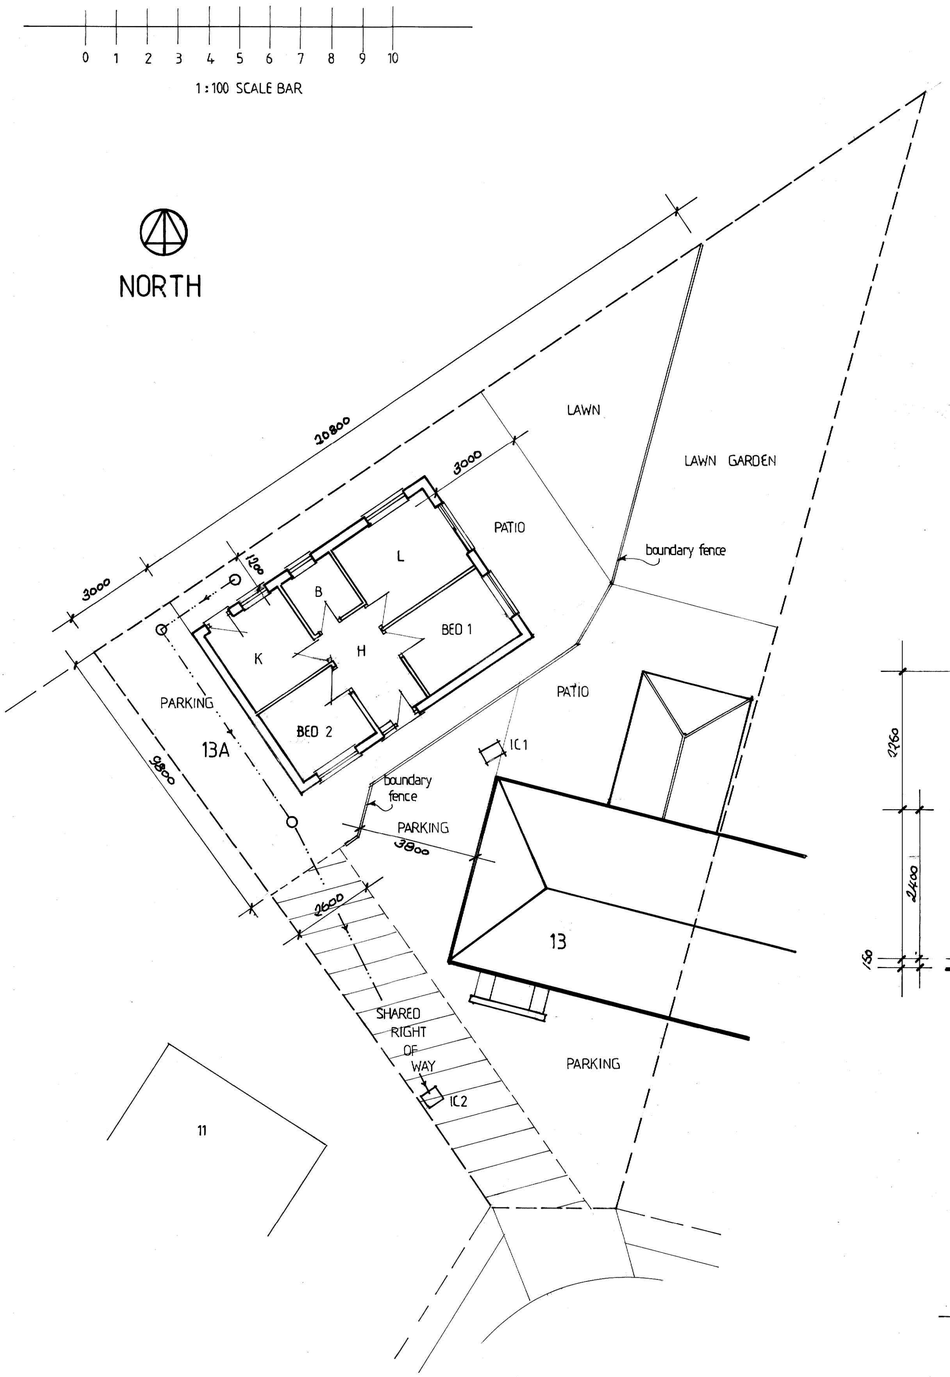

PROPOSED SITE PLAN

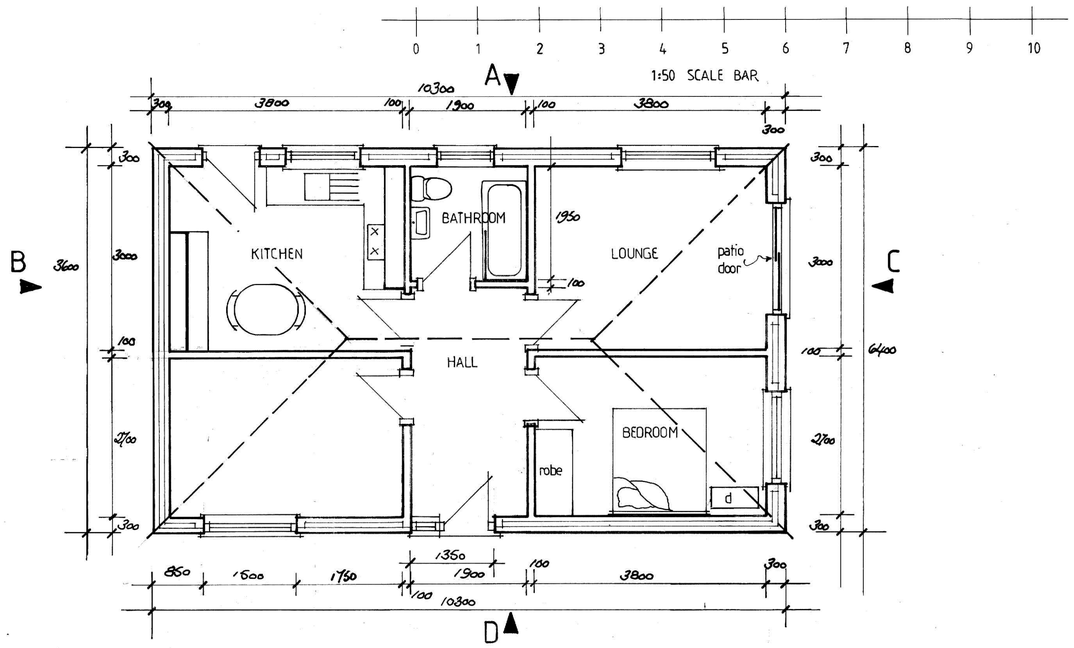

FLOOR PLAN 1:50

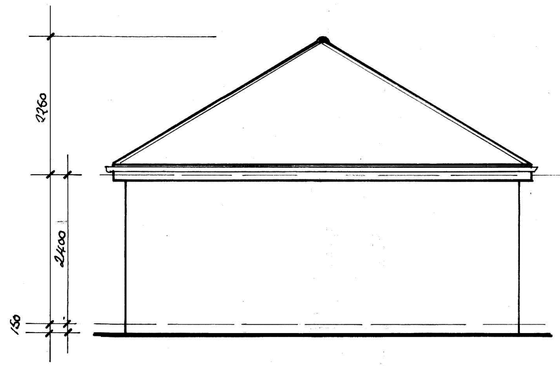

ELEVATION B

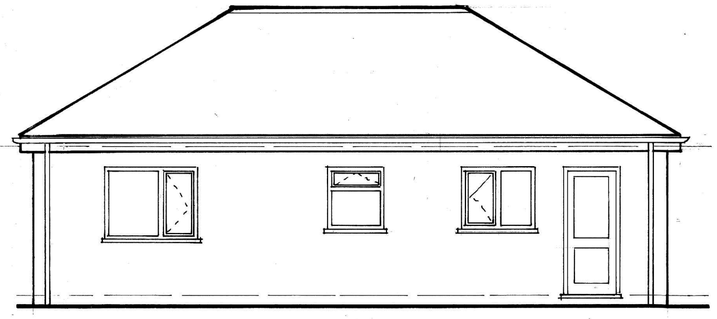

ELEVATION A



ELEVATION C

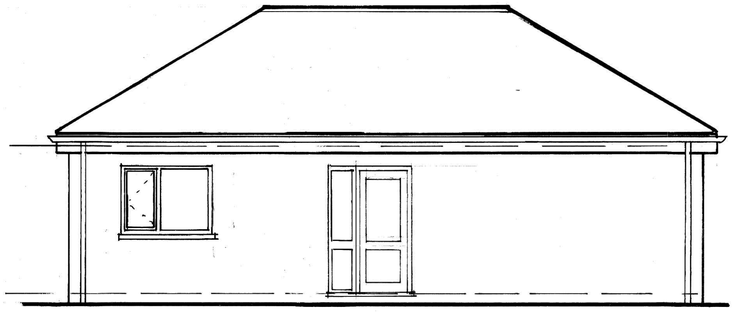

ELEVATION D

NOTES:
All dimensions must be checked on site and not scaled from this drawing.

WALLS

CAVITY BRICK AND BLOCK INSULATED

ROOF

CONCRETE INTERLOCK TILES

FLOOR

BEAM AND BLOCK INSULATED

WINDOWS

UPVc THERMAL GLASS

DOORS

UPVc THERMAL GLASS

FASCIA & SOFFITS

UPVc

RAINWATER GOODS

PLASTIC

A	25/9/20	CLIENT REVISION TO 2 BEDROOM
	Date	Revisions

©copyright

FRED DAVIDSON
LIMITED THE OFFICE
10 LOWER MAPLES
SHIPLEY DERBYSHIRE
DE75 7JU
01773 710621
07973 722421

Client
DAVID & MEL SIMPSON

Job Title
NEW TWO BEDROOM BUNGALOW 13A at 13 RIDGEWAY MARLPOOL HEANOR DE75 7BU

Drawing Title
PROPOSED PLANS AND ELEVATIONS

Scale 1:100 1:50

Date 13/09/20 | Drawn by F

Drg No. FDLTD/DMS/01 | Rev. A

A PRODUCT OF THE UNO RANGE-ARCHITECT CAT. No 7311