RIBA
Chartered Practice

David McPhee Chartered Architect
1 Rutland Drive Mickleover Derby DE3 9FW Tel- 01332 988279 E mail- dave@davidmcpheearchitect.co.uk

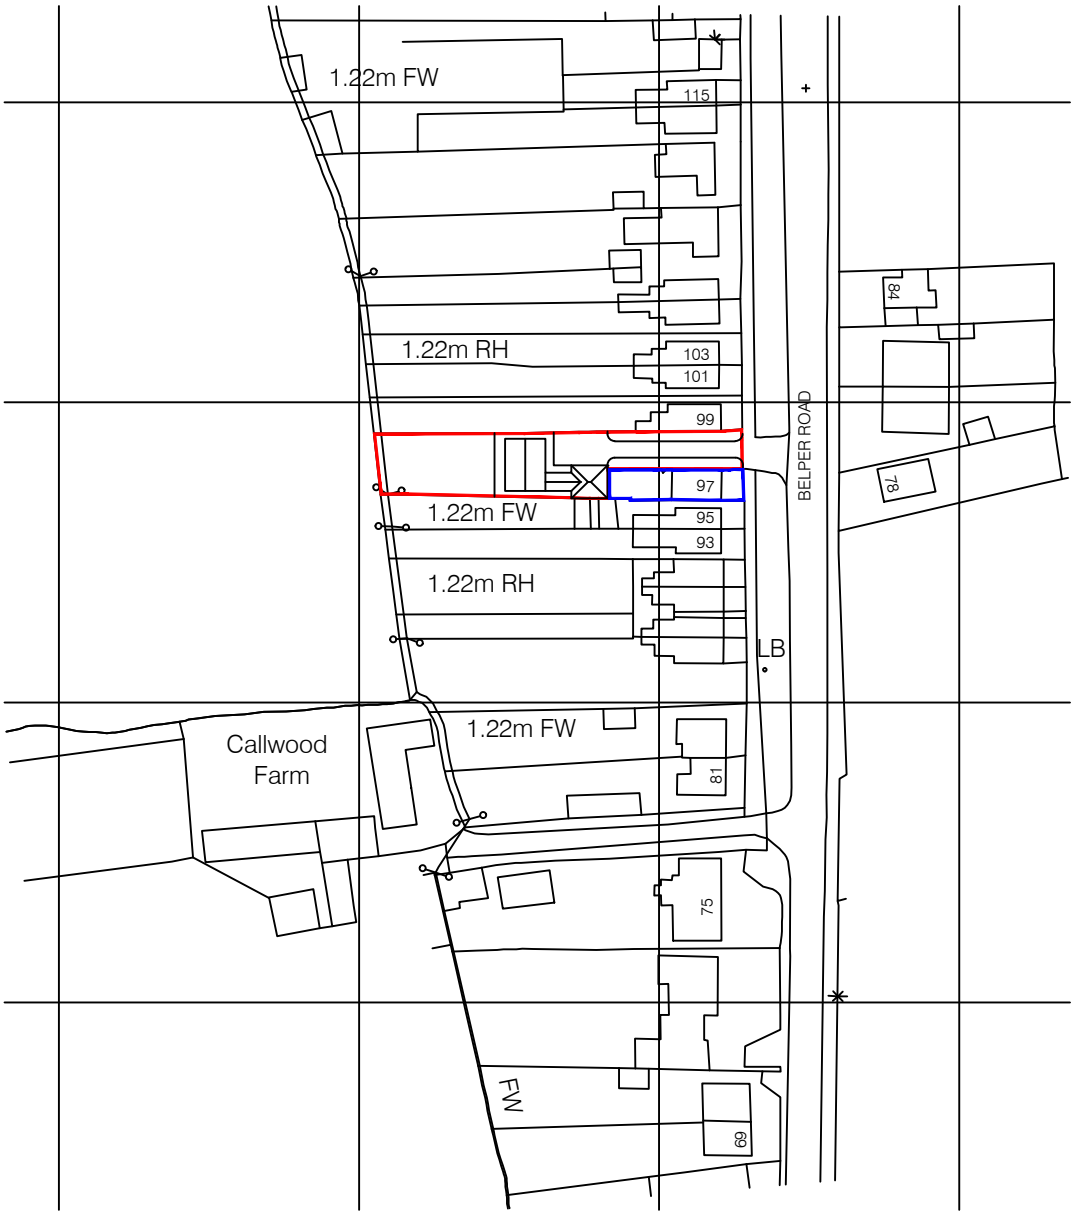

Ordnance Survey (c) Crown Copyright 2011. All rights reserved. Licence number 100020449

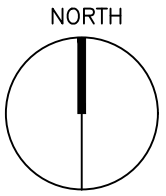



Location Plan as Proposed – Scale 1:1250

Area of application site edged RED is 554M2 approx.

AMENDENTS
A blue line added DM 27/09/16
B Streetname added DM 09/12/2020

PROJECT NAME New Dwelling to Replace Industrial Unit Land North of 97 Belper Road, Bargate			JOB NO. DMA16–019
DRAWING TITLE Scheme Design 01 Location Plan as Proposed			DWG NO. SK 81 02
SCALE 1:1250	DRAWN BY D. McPhee RIBA	DATE 26/07/16	REV. B

This drawing is copyright
Contractor must check all dimensions on site, working only from grid & figure dimensions.
Any discrepancies are to be reported to the designer before work commences.