

ELEVATION 1 (FRONT)
1:50 @ A1

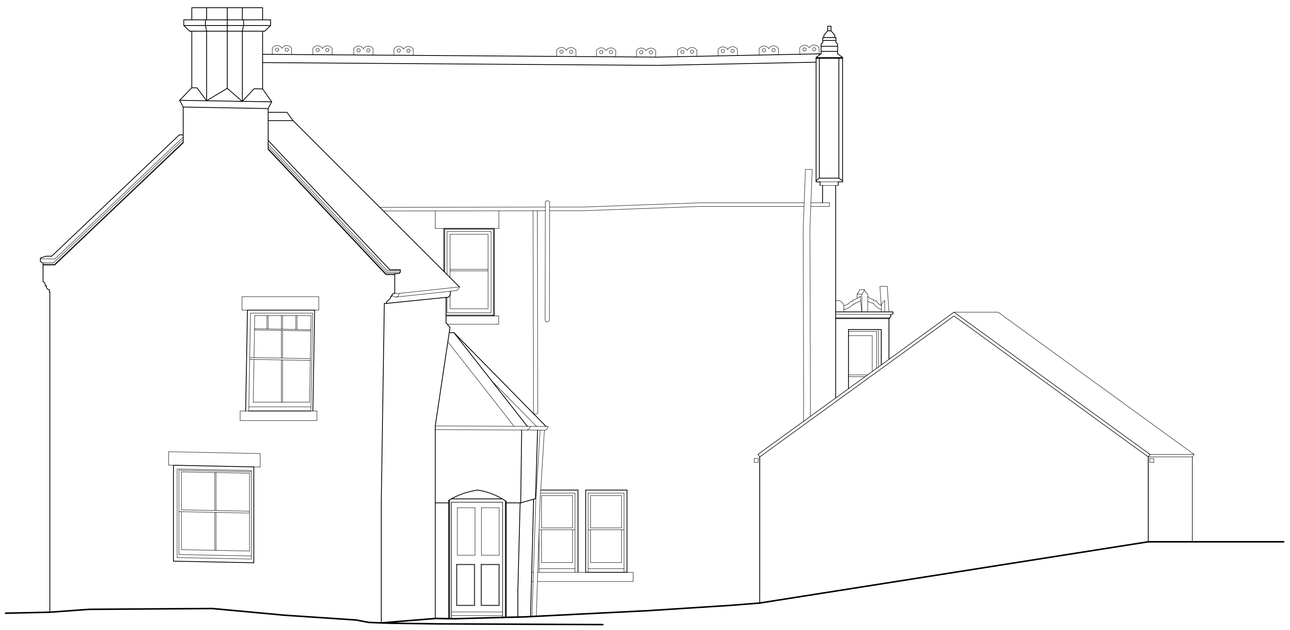

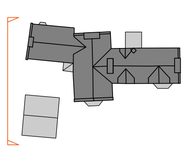

ELEVATION 2 (SIDE)
1:50 @ A1

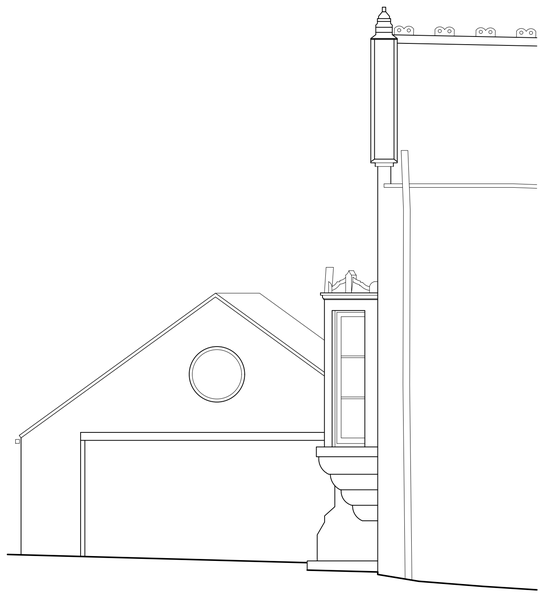

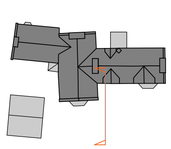

ELEVATION 3 (SIDE)
1:50 @ A1

GREY RICHARDS TROWELL ARCHITECTURE

Address: 1-3 Greenhill, Wirksworth, Derbyshire, DE4 4EN
Tel: 01629 825491
Email: info@grtarchitecture.co.uk
Website: www.grtarchitecture.co.uk

Client:	Rita Ford
Project:	Extension & Alterations
Address:	Ivy Lodge, 9 Hazelwood Road, Duffield, DE56 4DP
Drawing:	002 - Existing Elevations
Dwg No: 002	Date: 30.11.2020
Scale: 1:50	Paper size: A1
RIBA Stage:	003

Please Note:

Drawings up to RIBA Work Stage 4 are not sufficiently detailed for construction

DO NOT SCALE DRAWING

© Grey Richards Trowell Architecture all rights reserved