

front elevation

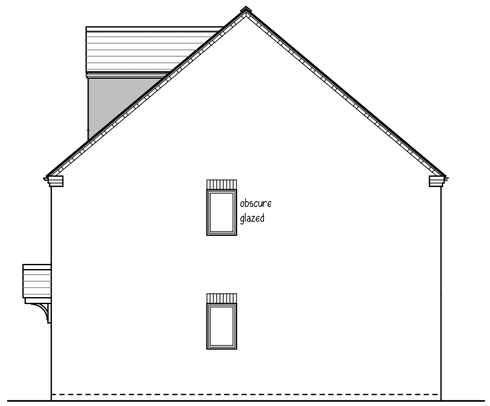

side elevation



rear elevation

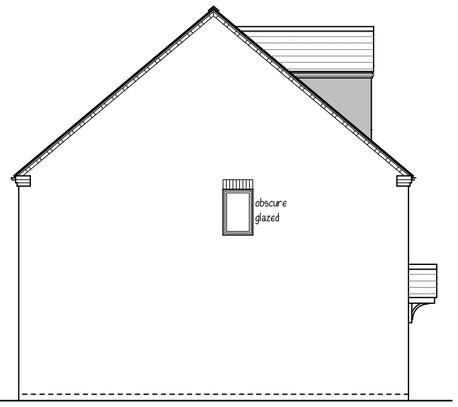

side elevation

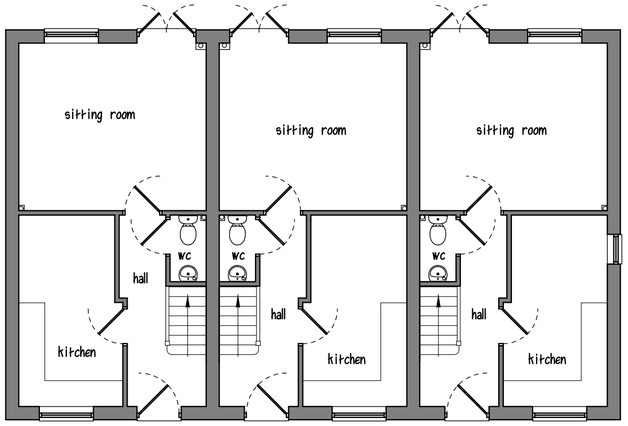

ground floor layout

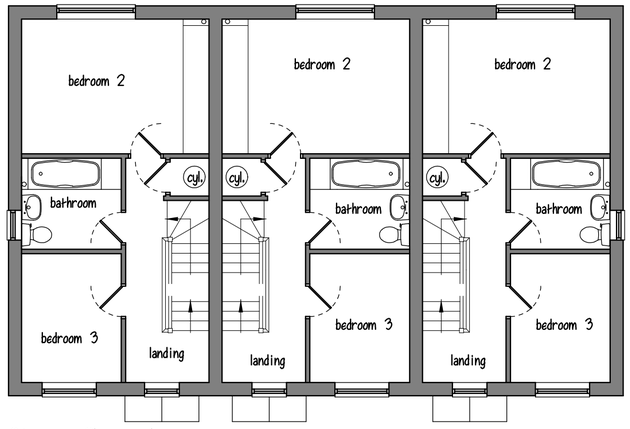

first floor layout

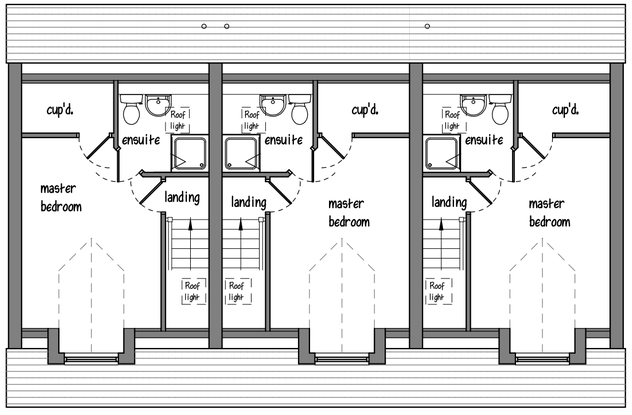

second floor layout

Plots 6 - 8 Terraced (97.4m² floor area)

REVISIONS	DATE

CLIENT J R MELROSE BUILDING CONTRACTOR LIMITED

ADDRESS ALL SAINTS CHURCH HALL MOSELEY STREET - RIPLEY

PROJECT RESIDENTIAL DEVELOPMENT

DRAWING SCHEME DESIGN PLOTS 6 - 8

SCALE 1:100

DATE DECEMBER 2020

DWG No. PA/19-008 SK 81 104

PILKINGTON ARCHITECTURE
29A STRETTEA LANE
HIGHAM
ALFRETON
DERBYSHIRE
DE55 6EJ

Tel : 01773 843333
jon@pilkington-architecture.co.uk

This drawing is copyright.
Contractors must check all dimensions on site, working only from grid & figure dimensions.
Discrepancies must be reported to the designer before work is done.