

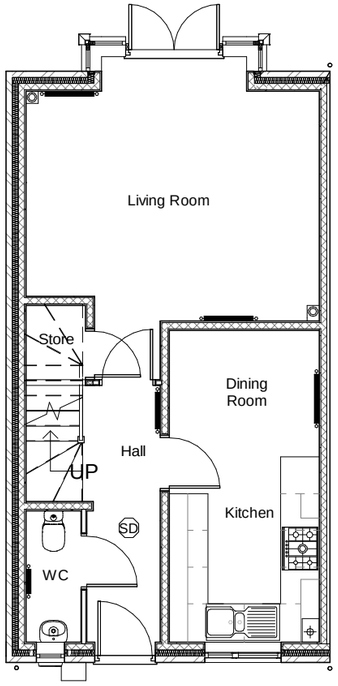


Ground Floor Plan

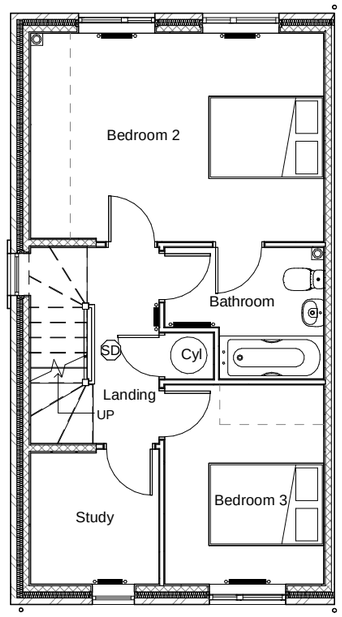

First Floor Plan

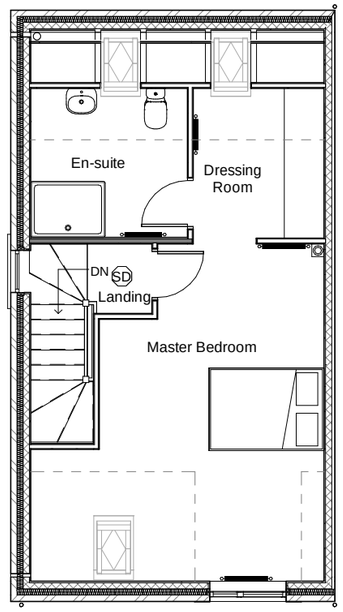


Second Floor Plan

Location of 'laid in roof' solar PV panel array where installed




Front Elevation

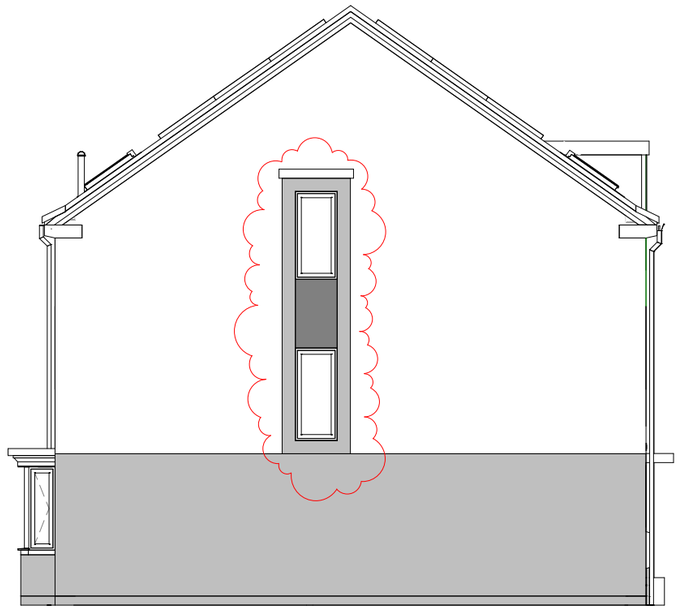

LH Elevation

Location of 'laid in roof' solar PV panel array where installed

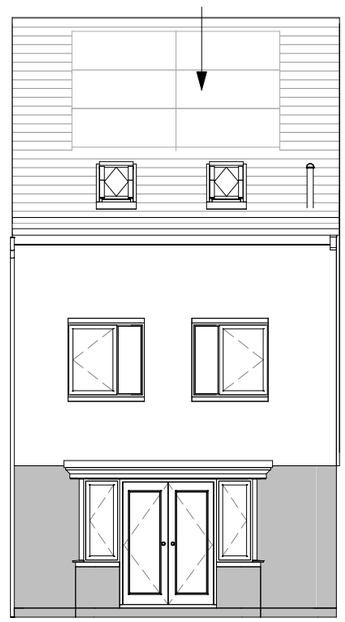

Rear Elevation

Notes

Please refer to figured dimensions only.

All dimensions to be checked on site.
Report any discrepancy immediately to the Design Department before proceeding.

Rev	Date	Amendments	By
C	04/12/20	Windows added to side elevation	SC
B	17/09/20	Bed 4 changed to Study	SC
A	27/8/20	Location of potential PV panels added & roof adjusted to 35 degrees	PS

WHEELDON
Wheeldon House, Prime Parkway, Derby DE1 3QB
email: design@wheeldon.co.uk
Tel: (01332) 388 400 Fax: (01332) 388 401

Type: CHESTNUT LH (AS)

Site: DERWENTSIDE

Drawing: Site Specific Housetype Planning Version

Drawn By: SC | Checked By:

Date: 10/12/19 | Scale: 1 : 100

DWG: CHE / LH (AS) sb / PL / 01 | Rev: C

PDF created with pdfFactory Pro trial version www.pdffactory.com