Location of 'laid in roof' solar PV panel array where installed




Front Elevation


Location of 'laid in roof' solar PV panel array where installed




Rear Elevation

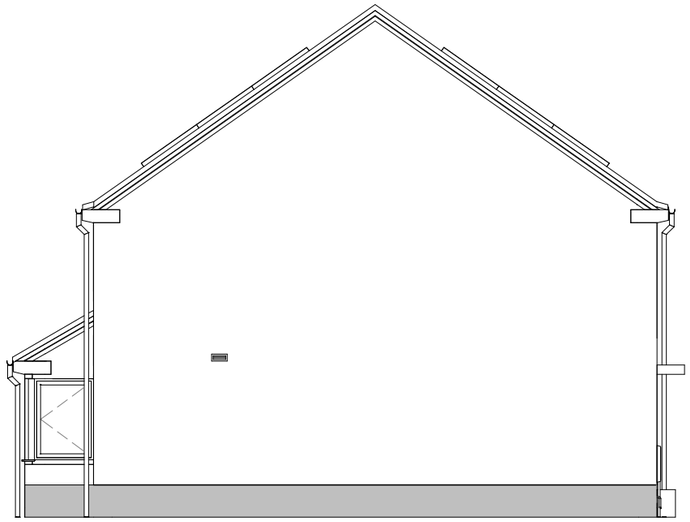


LH Elevation

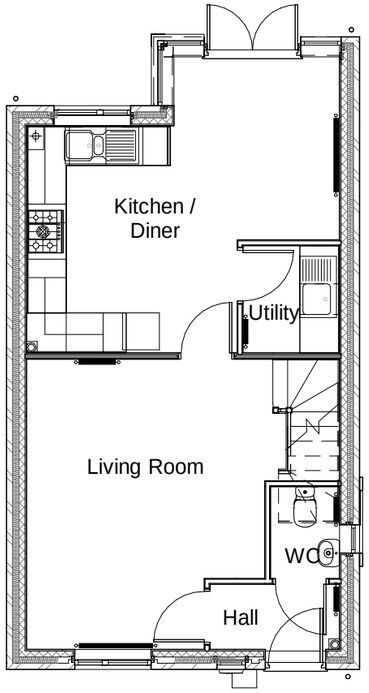

Ground Floor Plan

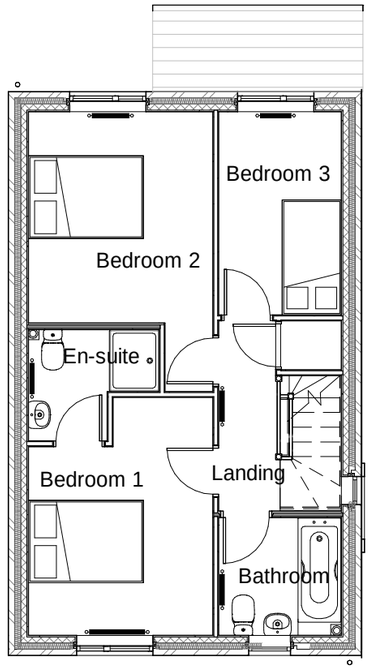

First Floor Plan

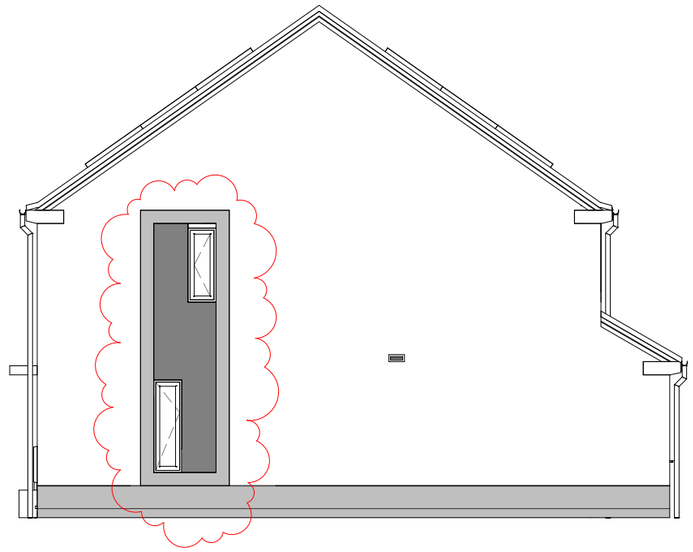

RH Elevation

Notes

Please refer to figured dimensions only.

All dimensions to be checked on site. Report any discrepancy immediately to the Design Department before proceeding.

B	04/12/20	Windows adjusted and surround added	SC
A	27/8/20	Location of potential PV panels added	PS
Rev	Date	Amendments	By

WHEELDON

Wheeldon House, Prime Parkway, Derby DE1 3QB
email: design@wheeldon.co.uk
Tel: (01332) 388 400 Fax: (01332) 388 401

Type: COOPER (AS)

Site: DERWENTSIDE
-

Drawing: Site Specific Housetype Planning Drawing

Drawn By: SC	Checked By: Checker
Date: 10/12/19	Scale: 1 : 100
DWG: CPR (AS) sb / PL / 01	Rev: B

PDF created with pdfFactory Pro trial version www.pdffactory.com