




SECTION GG

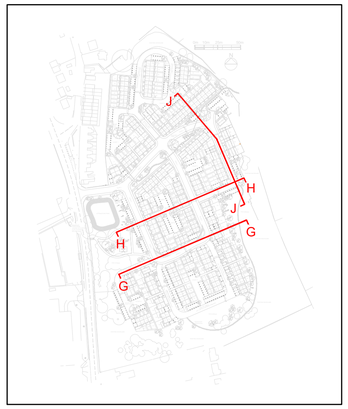

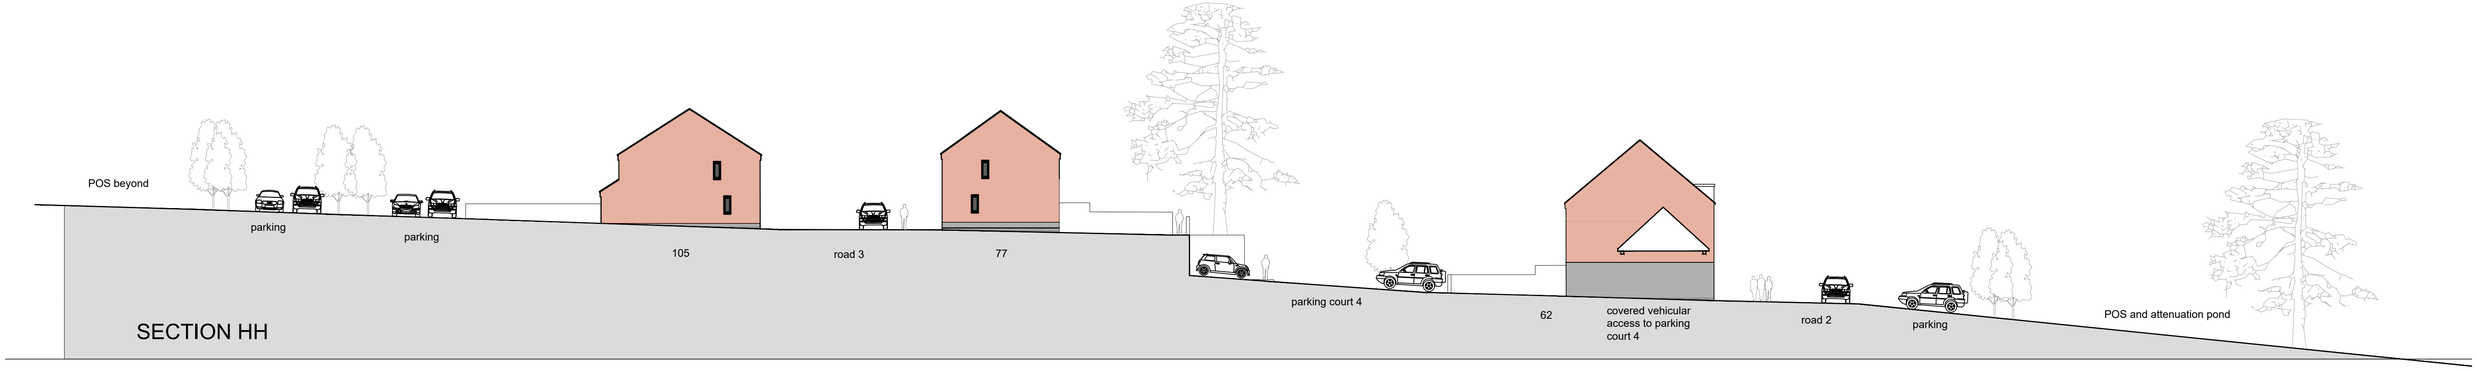

SECTION HH

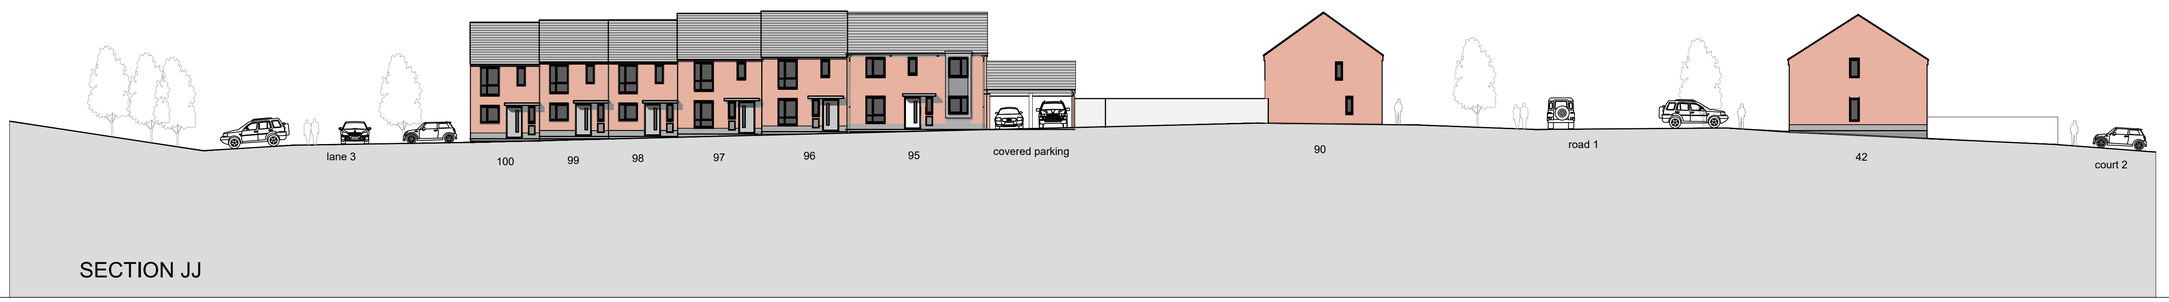

SECTION JJ

WHEELDON

Derwentside, Derby Road, Belper. Proposed Diagrammatic Street Scene Site Sections. 1:200 (A1) BDS/PL/06

Wheeldon House
Prime Parkway, Derby DE1 3QB
email: planning@wheeldon.co.uk
Tel: (01332) 388 400 Fax: (01332) 388 401