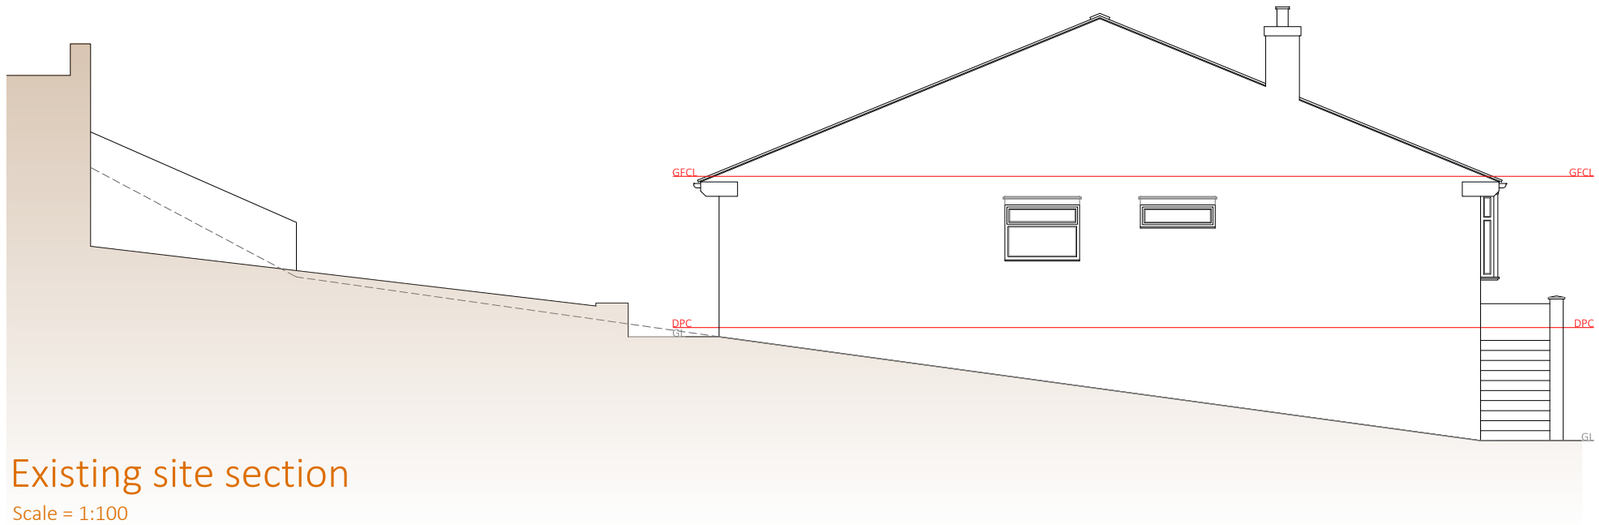

Existing site section

Scale = 1:100

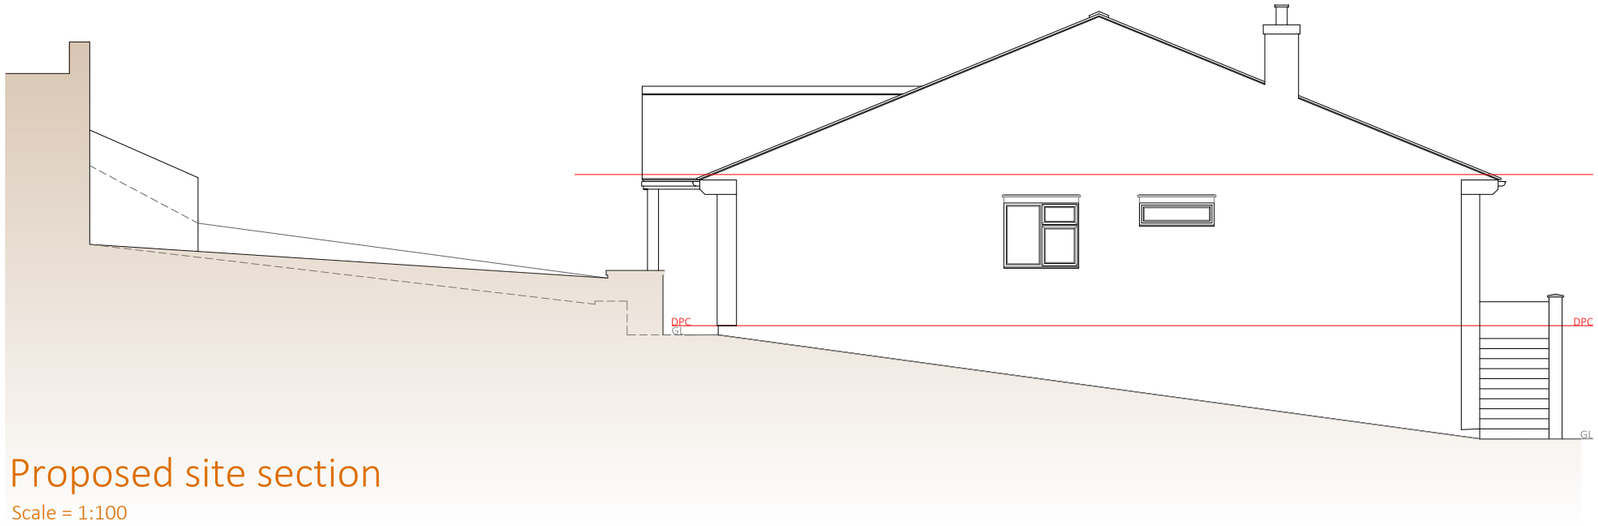

Proposed site section

Scale = 1:100

0 5

Scale: - 1:50 Metres

© Copyright 2020 Green 2k Design Limited Reg in England: 04713167 | Regulated by RICS

Rev	Date	Int	Details
A	08/12/20	RTJ	Client amendments to the layouts

green2k design
Architectural Designers & Chartered Surveyors

Thomas Henry House,
First Floor,
1-5 Church Street,
Ripley,
Derbyshire,
DE5 3BU

t 01773 512935
f 0870 8362206
e info@green2kdesign.com

Client Details

Mr & Mrs Duncan

Site Address

Glenthorne
26 Chapel Lane
Crich
Derbyshire
DE4 5BU

Proposed Work

Reconfiguring of existing bungalow and garage conversion along with associated alterations

Drawing Title

Site sections

Drawn: - BN/RTJ

Date: - Dec 2020

Job Status: -

'Planning issue'

Job No: - 1606

Sheet No: - 103

Rev . '-'

Scale: - 1:100 @ A3