Royal Mail Ripley Delivery Office: New Fire Escape - Site Plan

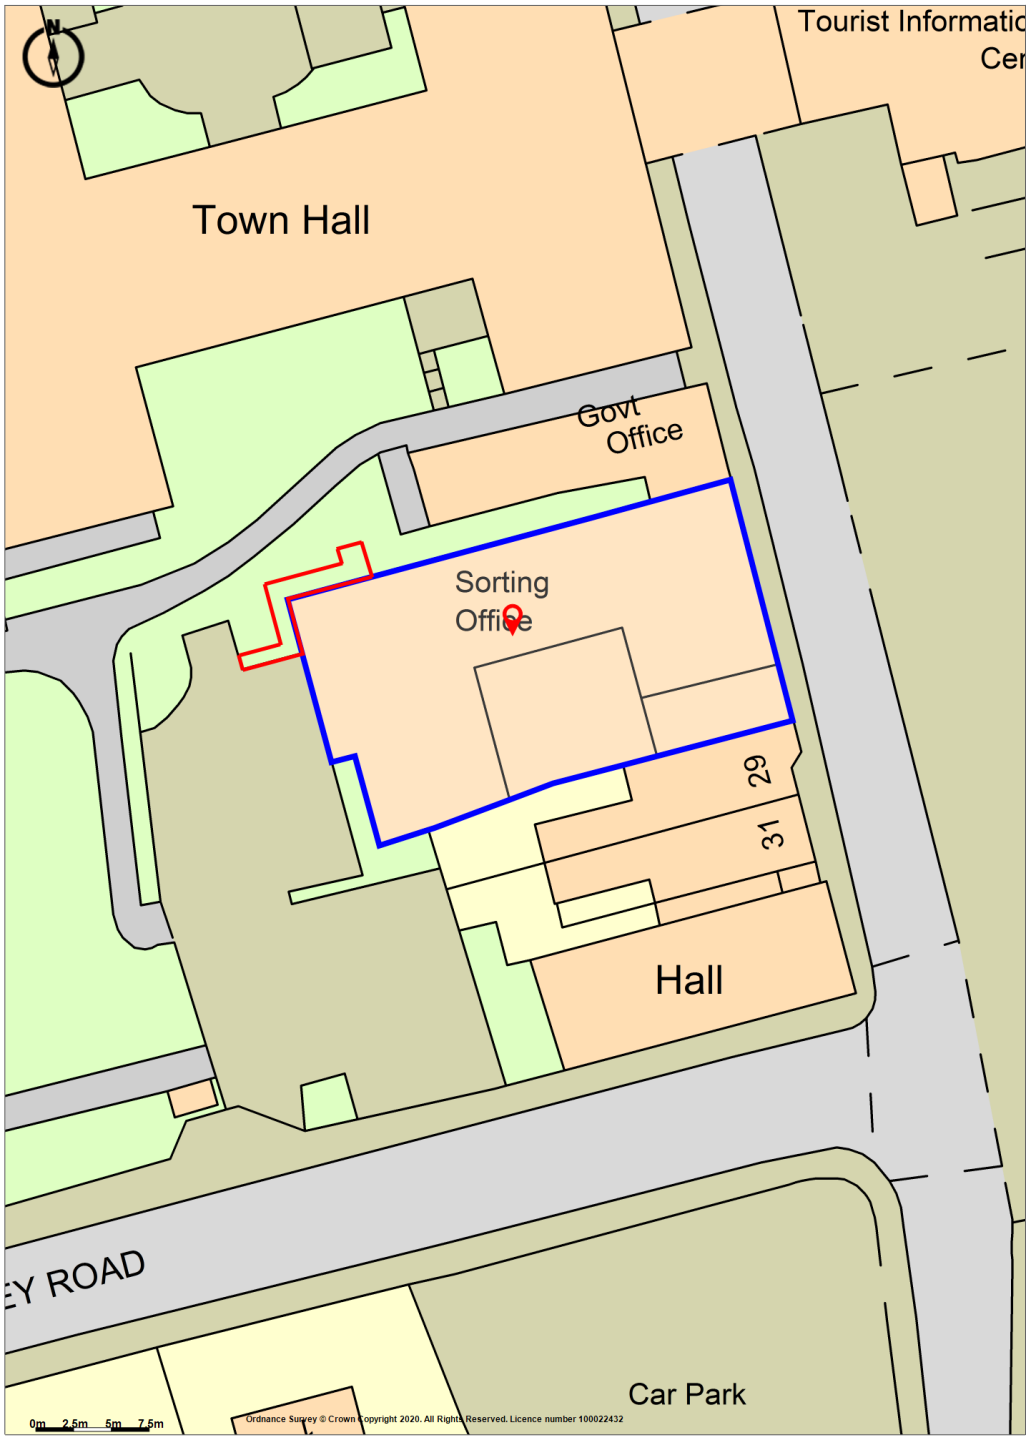

Promap V2
LANDMARK INFORMATION
Ordnance Survey Crown Copyright 2020. All rights reserved.
Licence number 100022432.
Plotted Scale - 1:500. Paper Size – A4

Scale: 1:500