
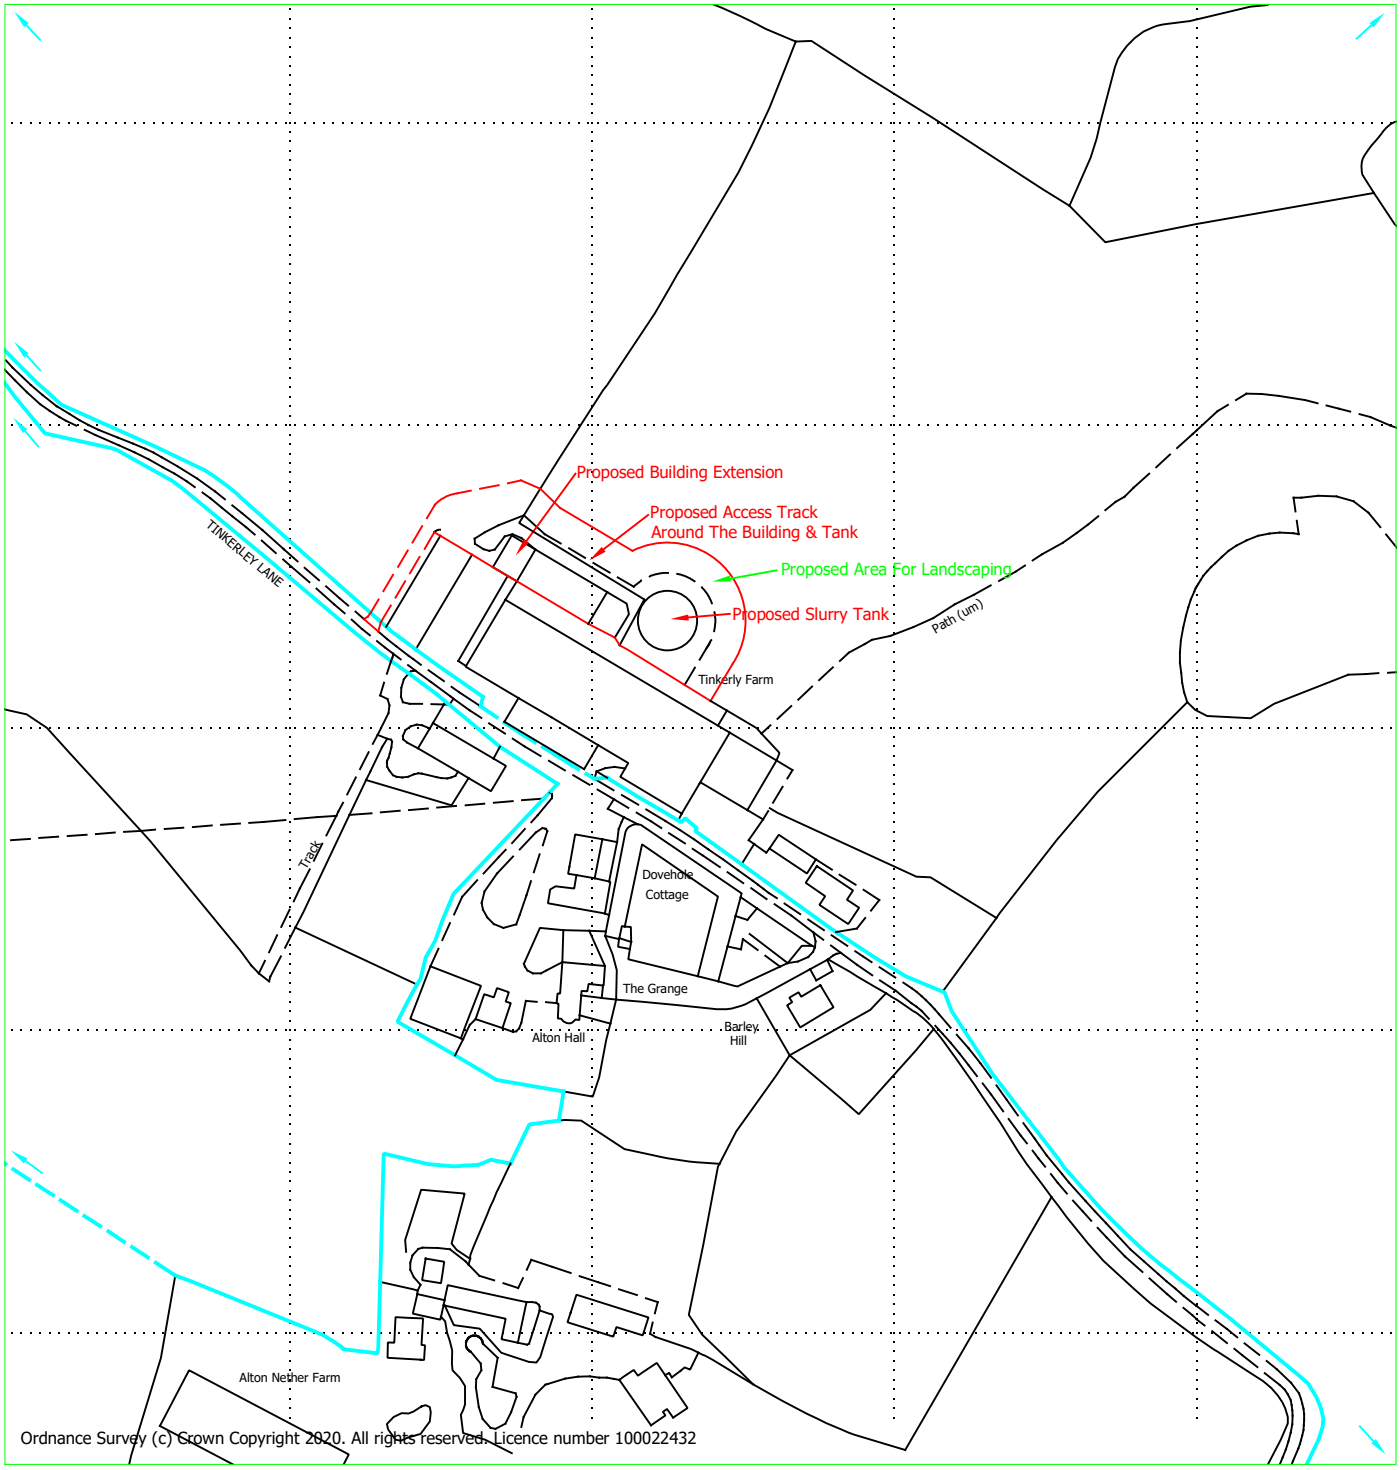


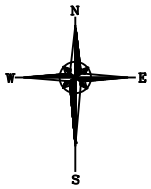

Reproduced from Ordnance Survey digital map data, 1:2500 scale, by permission of Ordnance Survey on behalf of The Controller of Her Majesty's Stationery Office.
© Crown copyright. All rights reserved. Licence Number: 100005813

BAGSHAWS
Land • Property • Livestock
EST 1871

Vine House, Ashbourne, Derbyshire. DE6 1AE
Telephone: 01335 342201 opt:2
www.bagshaws.com

Applicant:	K I & E I Matkin Ltd Lane Head Farm, Alderwasley Belper. DE56 2RF
Proposal:	Proposed Agricultural Building Extension & Slurry Tank At Tinkerley Farm, Tinkerley Lane, Kirk Ireton. DE6 3LF
Scales: 1:2500 @ A4	Detail: Location plan
Date: 13th October 2020	Drawing No. 14562-004A