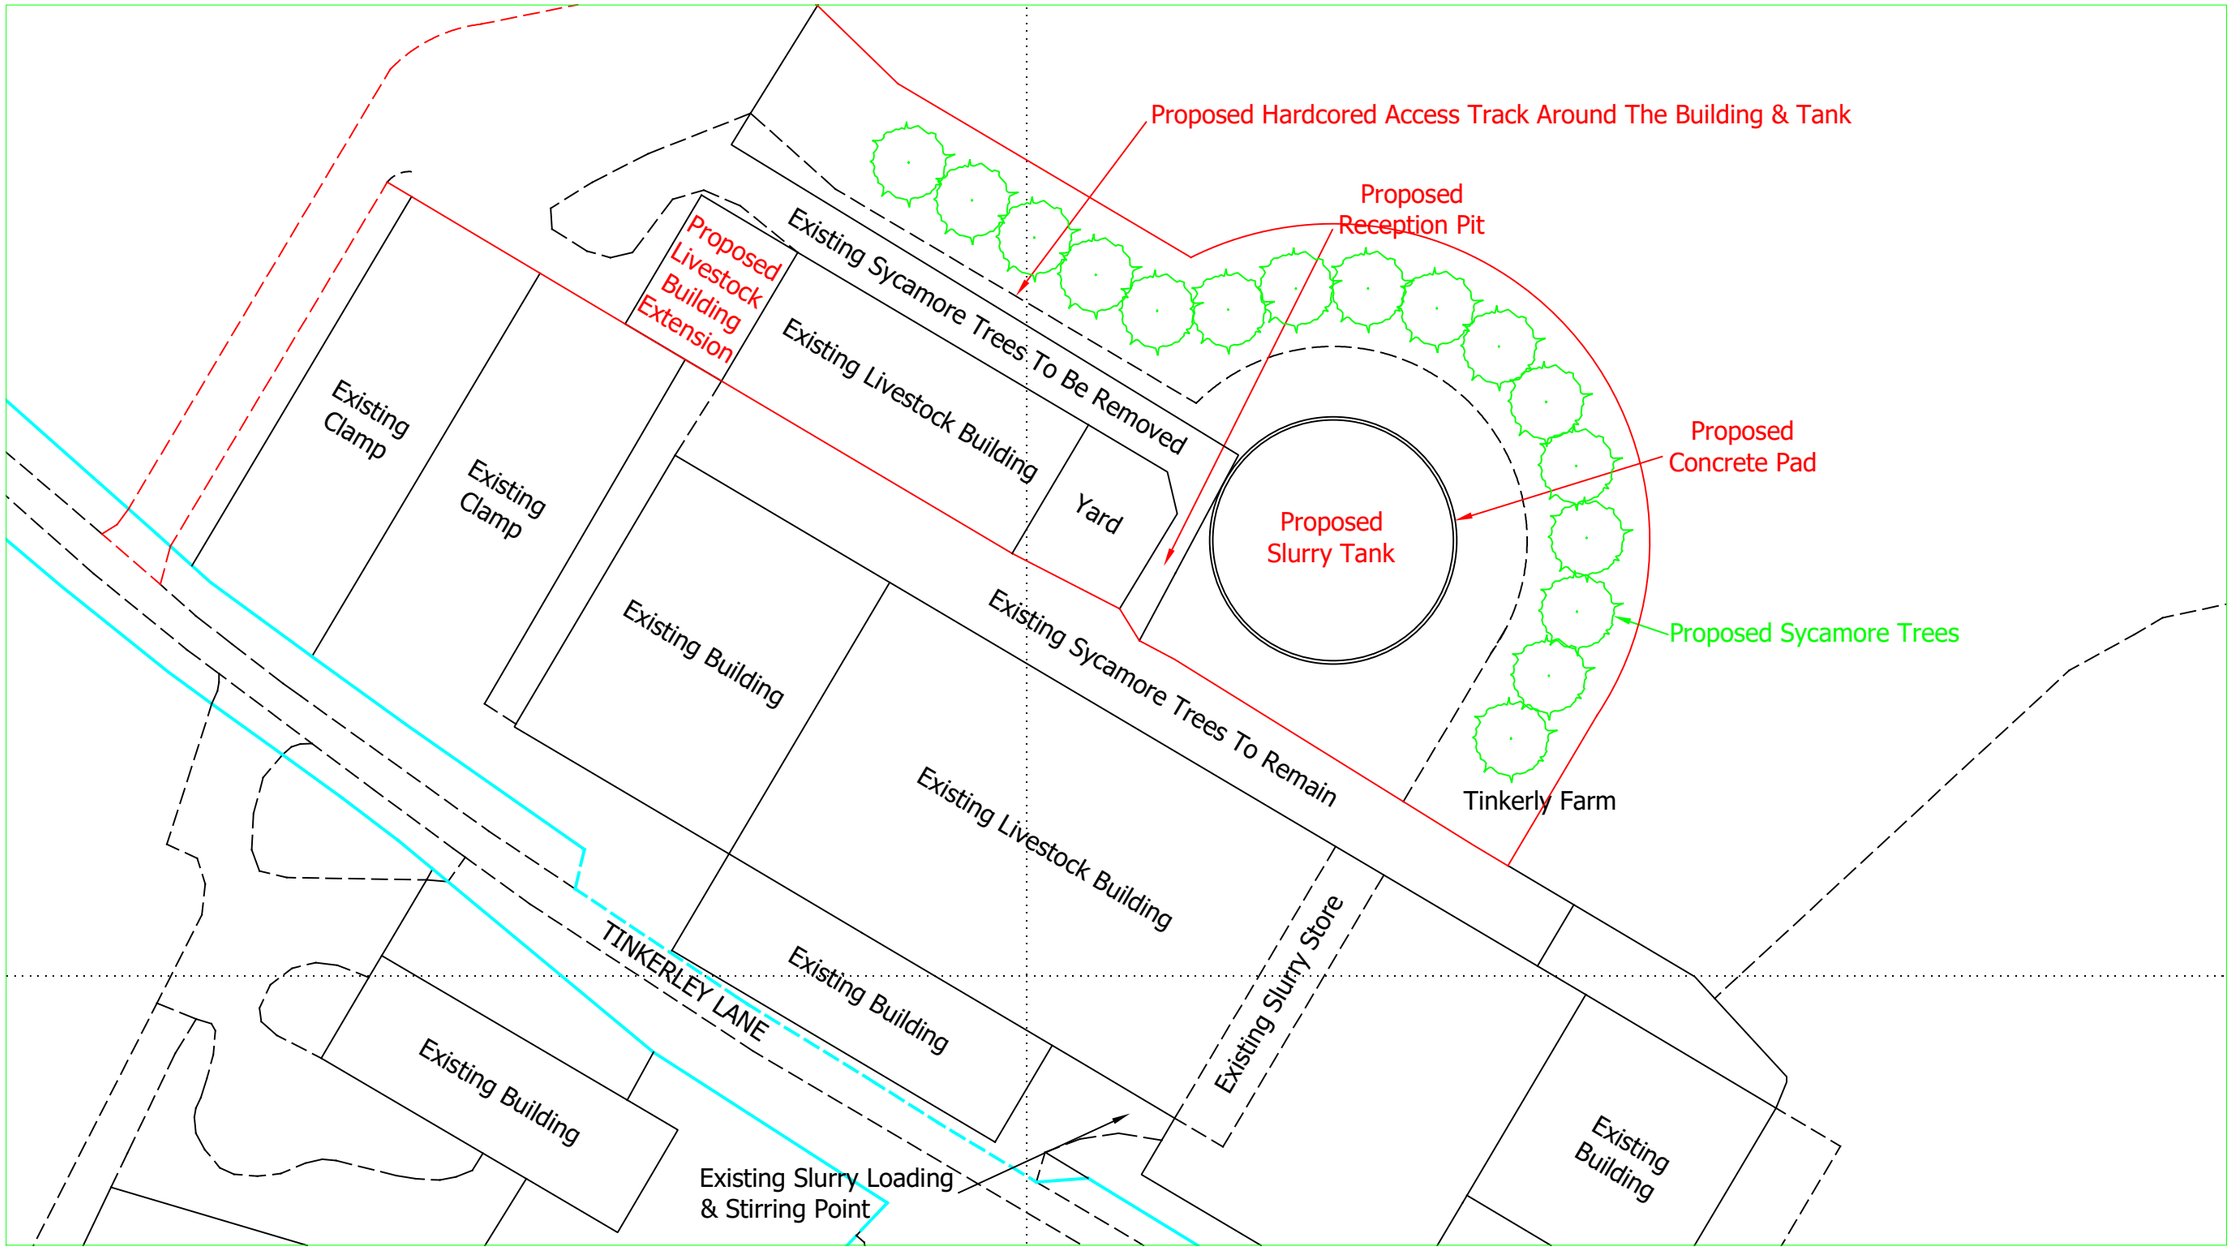


N
W E
S

Reproduced from Ordnance Survey digital map data, 1:2500 scale, by permission of Ordnance Survey on behalf of The Controller of Her Majesty's Stationery Office.
© Crown copyright. All rights reserved. Licence Number: 100005813

BAGSHAWS EST.1871
Land · Property · Livestock

Vine House, Ashbourne, Derbyshire. DE6 1AE
Telephone: 01335 342201 opt:2
www.bagshaws.com

Applicant:	K I & E I Matkin Ltd Lane Head Farm, Alderwasley Belper. DE56 2RF
Proposal:	Proposed Agricultural Building Extension & Slurry Tank At Tinkerley Farm, Tinkerley Lane, Kirk Ireton. DE6 3LF
Scales: 1:500 @ A3	Detail: Block plan
Date: 13th October 2020	Drawing No. 14562-005A