

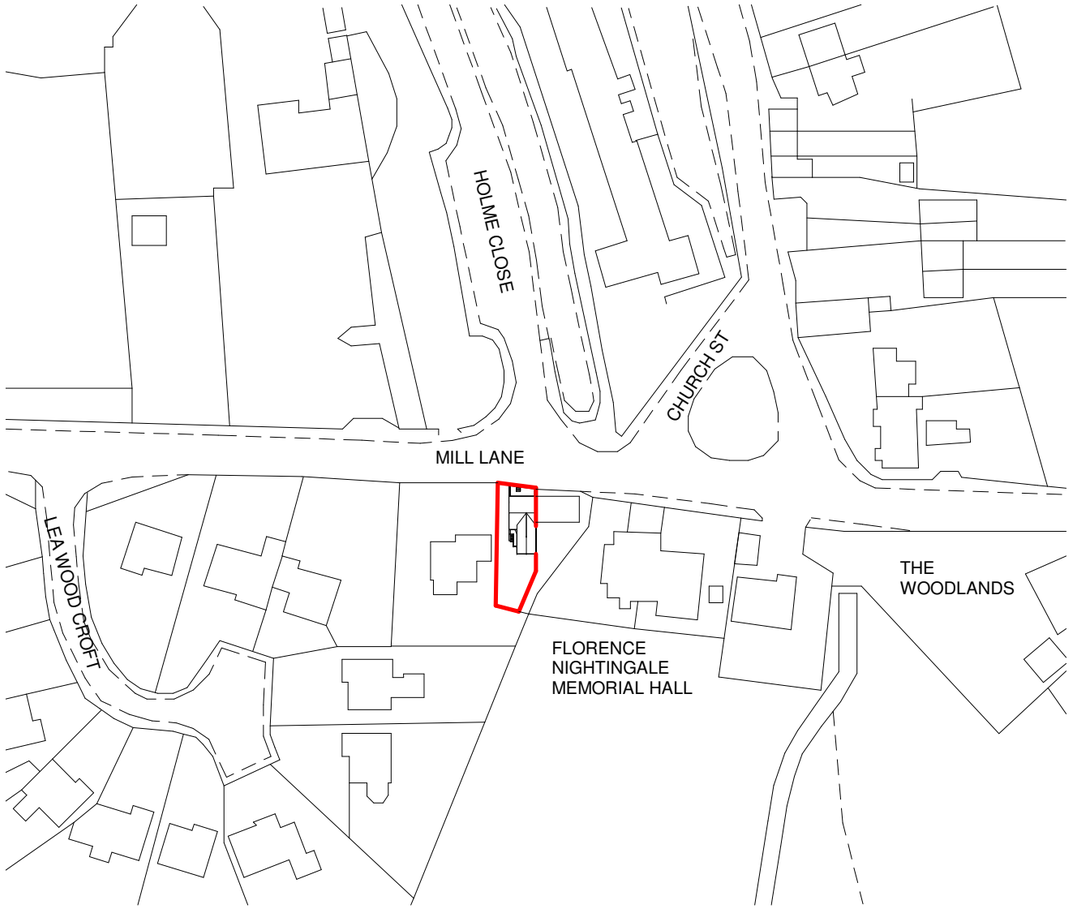

Site Location Plan

1 : 1250

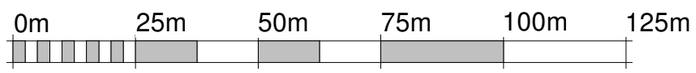

VISUAL SCALE 1:1250 @ A3

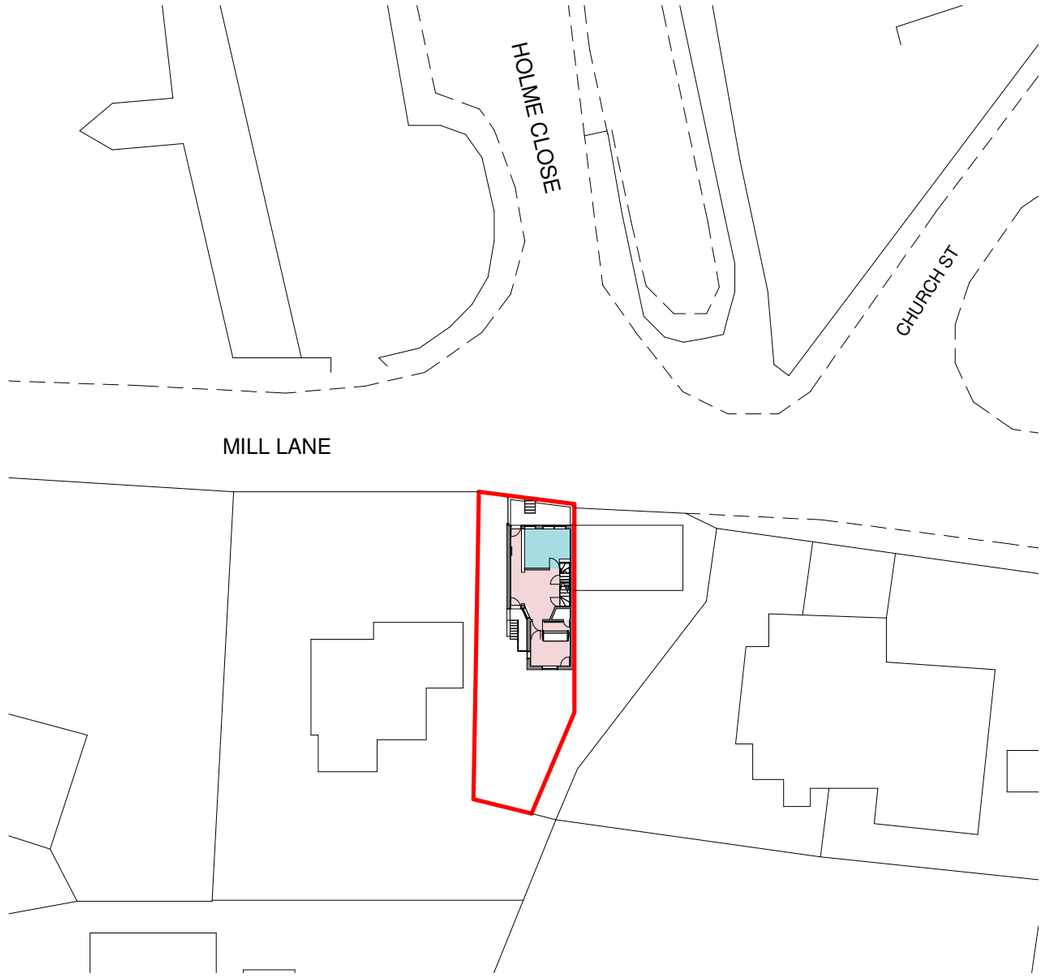

Site Block Plan

1 : 500



VISUAL SCALE 1:500 @ A3

MHA
MANNING HOLDEN ARCHITECTS

*All dimensions to be checked on site prior to the contractor starting work. This drawing does not indicate structural design - a Structural Engineer should be appointed to undertake detailed structural design and calculations. This drawing has been prepared solely for the purposes of obtaining planning consent and should not be used for construction purposes. No liability will be accepted should this drawing be used for anything other than a planning drawing.

PROJECT
Cartref Cottage, Holloway

SHEET
Existing Site Plans

CLIENT
Gabrielle and Tony Distin

Date	Project number	Scale (@ A3)
16.10.2020	0200	As indicated

Drawn by: AM
Checked by: DM

DRAWING NUMBER: SL-EX-01

REV

20/10/2020 09:37:55