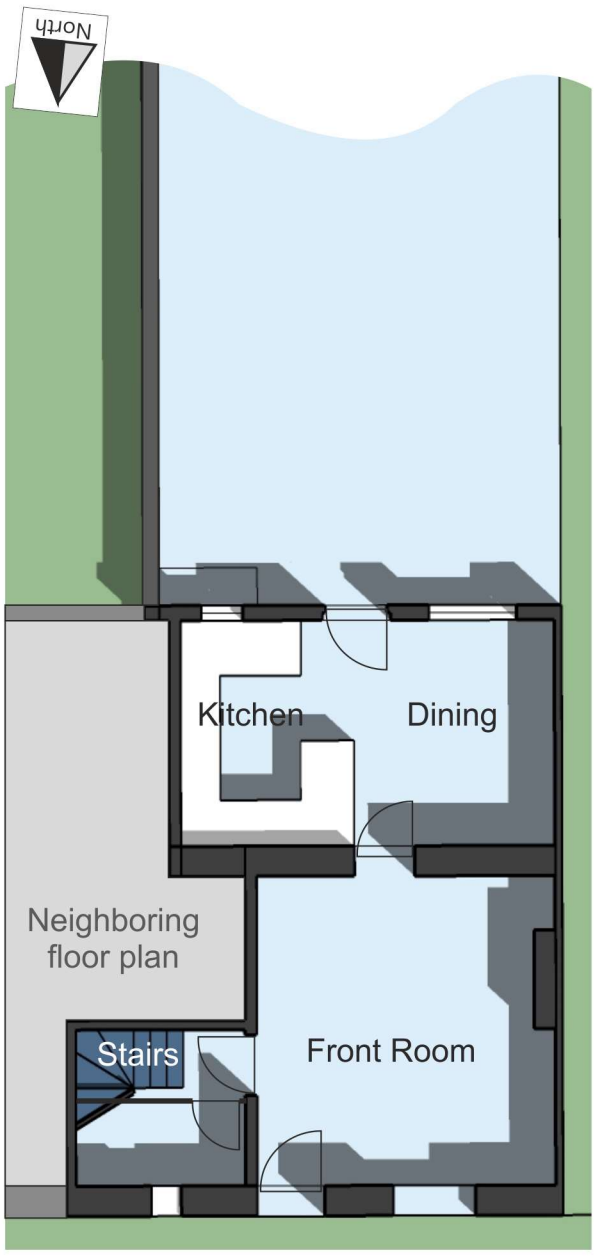

Ground floor plan

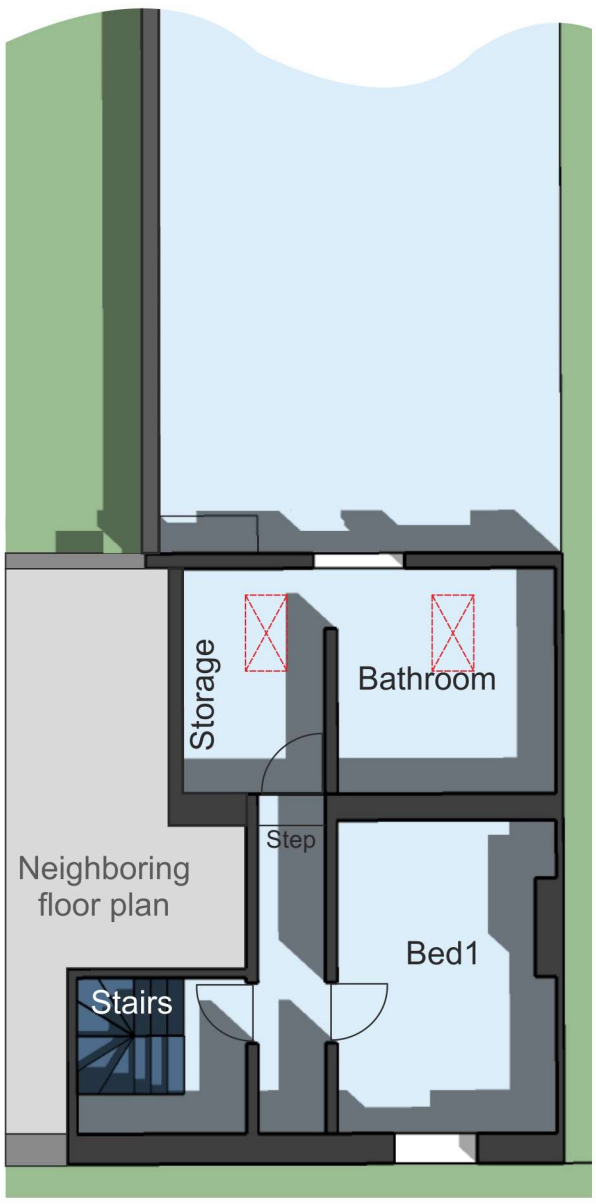

1st floor plan



2nd floor plan



Front Elevation (North)



Rear Elevation (South)

Revision '0' - 14/10/20
Issued for Client Approval
'A' -11/12/20 - Issued for Planning

Scale 1:100 @ A3

0 2 4 6 8 10 metres

Project: 6 Crown Terrace Belper. Derbyshire. DE56 1BD		
Title: Existing Plans & Eelevations		
Scale: 1:100 @A3	Inception: Oct '20	Drawn: DG
Job: C1053	Dwg No: E01	Rev: A

DAVID GUY
ARCHITECTURAL
SERVICES
www.dg4design.co.uk
e: info@dg4design.co.uk
47 Long Row, Belper, De56 1DS Mobile 07979 542199