PLANNING ISSUE

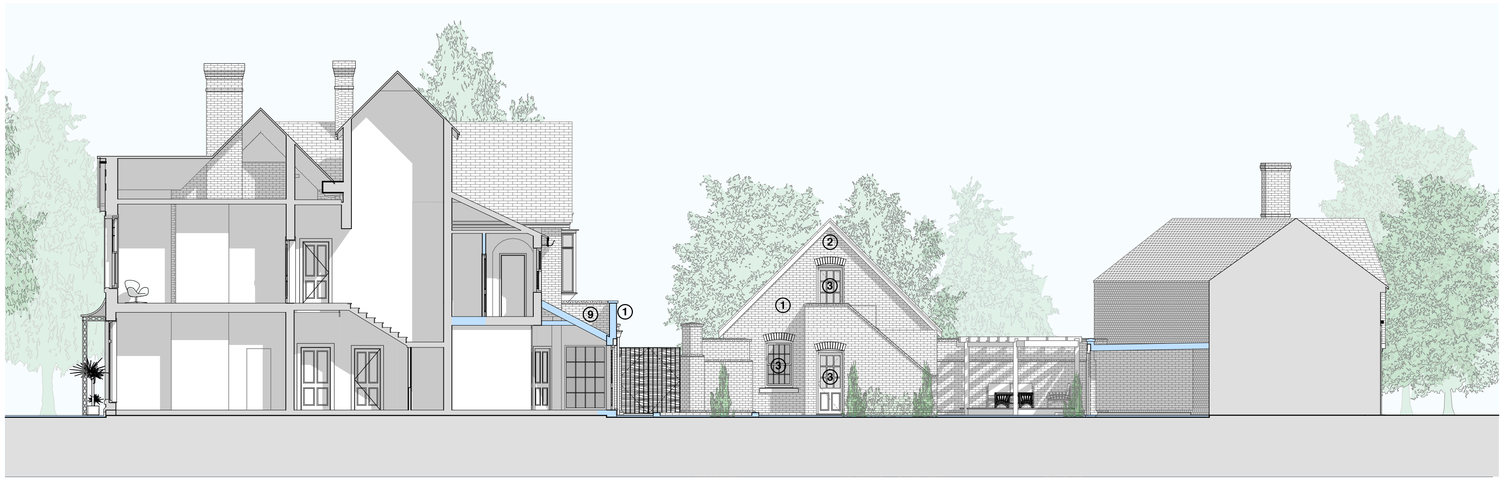

Proposed East Elevation (Courtyard) 1:100



Proposed North Elevation (Courtyard) 1:100

N

1:200 2m 4m 6m 8m 10m 12m 14m
1:100 1m 2m 3m 4m 5m 6m 7m
1:50 1m 2m 3m
1:125 1m 2m 3m 4m 5m 6m 7m 8m 9m
1:1250 10m 20m 30m 40m 50m 60m 70m 80m 90m

Legend

Existing elements removed

1. New facing brickwork to match existing.
2. New timber fascia & soffitts, Colour: Dark Grey.
3. New timber doors & windows to match existing, Colour: Light Grey.
4. New PPC aluminium sliding doors, Colour: Light Grey
5. New hardwood timber feature frame.
6. New PPC aluminium framed door, Colour: Light Grey.
7. New aluminium framed windows, Colour: Light Grey.
8. New render finish to match existing, Colour: Light Grey.
9. New roof tiles to match existing.
10. New gutters & downpipes to match existing.
11. New glazed juliette balcony.
12. Existing windows removed & replaced with new hardwood timber windows to match existing painted, Colour: Light Grey
13. Existing doors removed & replaced with new hardwood timber door to match existing painted, Colour: Light Grey.
14. Existing timber fascia & soffits painted, Colour: Dark Grey.
15. Existing timber boarding painted, Colour: Dark Grey.
16. Existing render finish painted, Colour: Light Grey.

© This drawing and the works depicted are the copyright of Lime Architecture Ltd and may only be reproduced with written permission. No alteration to the design or specification in part or whole to be made without the written approval of the Lime Architecture Ltd. All dimensions and levels depicted are subject to checking on site. Any discrepancies to be immediately notified to office of origin. Figured dimensions only to be used. Scale at your own risk. The information contained in this drawing must only be used at the named location. The location of any services indicated on this drawing are approximate only and must be checked on site by the main contractor before commencing works. It is considered that a competent contractor will be able to identify hazards associated with the project from the information above, and take the necessary precautions to deal with any risks to health and safety.

Rev	Issued By	Date	Description
A	RS	11.12.20	Planning Issue.

lime architecture
Lime Architecture Ltd
Unit 8 Parchfields Enterprise Park
Colton Road
Rugeley
Staffordshire
WS15 3HB
Tel: 01889 579777
www.lime-architecture.co.uk
email: info@lime-architecture.co.uk

Client
Mr. D. Clemson

Project
Proposed Extension & Internal Alteration to
76 The Common, Quarndon, Derby, DE22 5JY

Layout Title
Proposed Elevations

Layout Status
PLANNING ISSUE

Drawing No. **2020-28-15**
Revision: A

Drawn: RS
Checked: -
Date: 11/12/2020
Scale: 1:100 @ A1