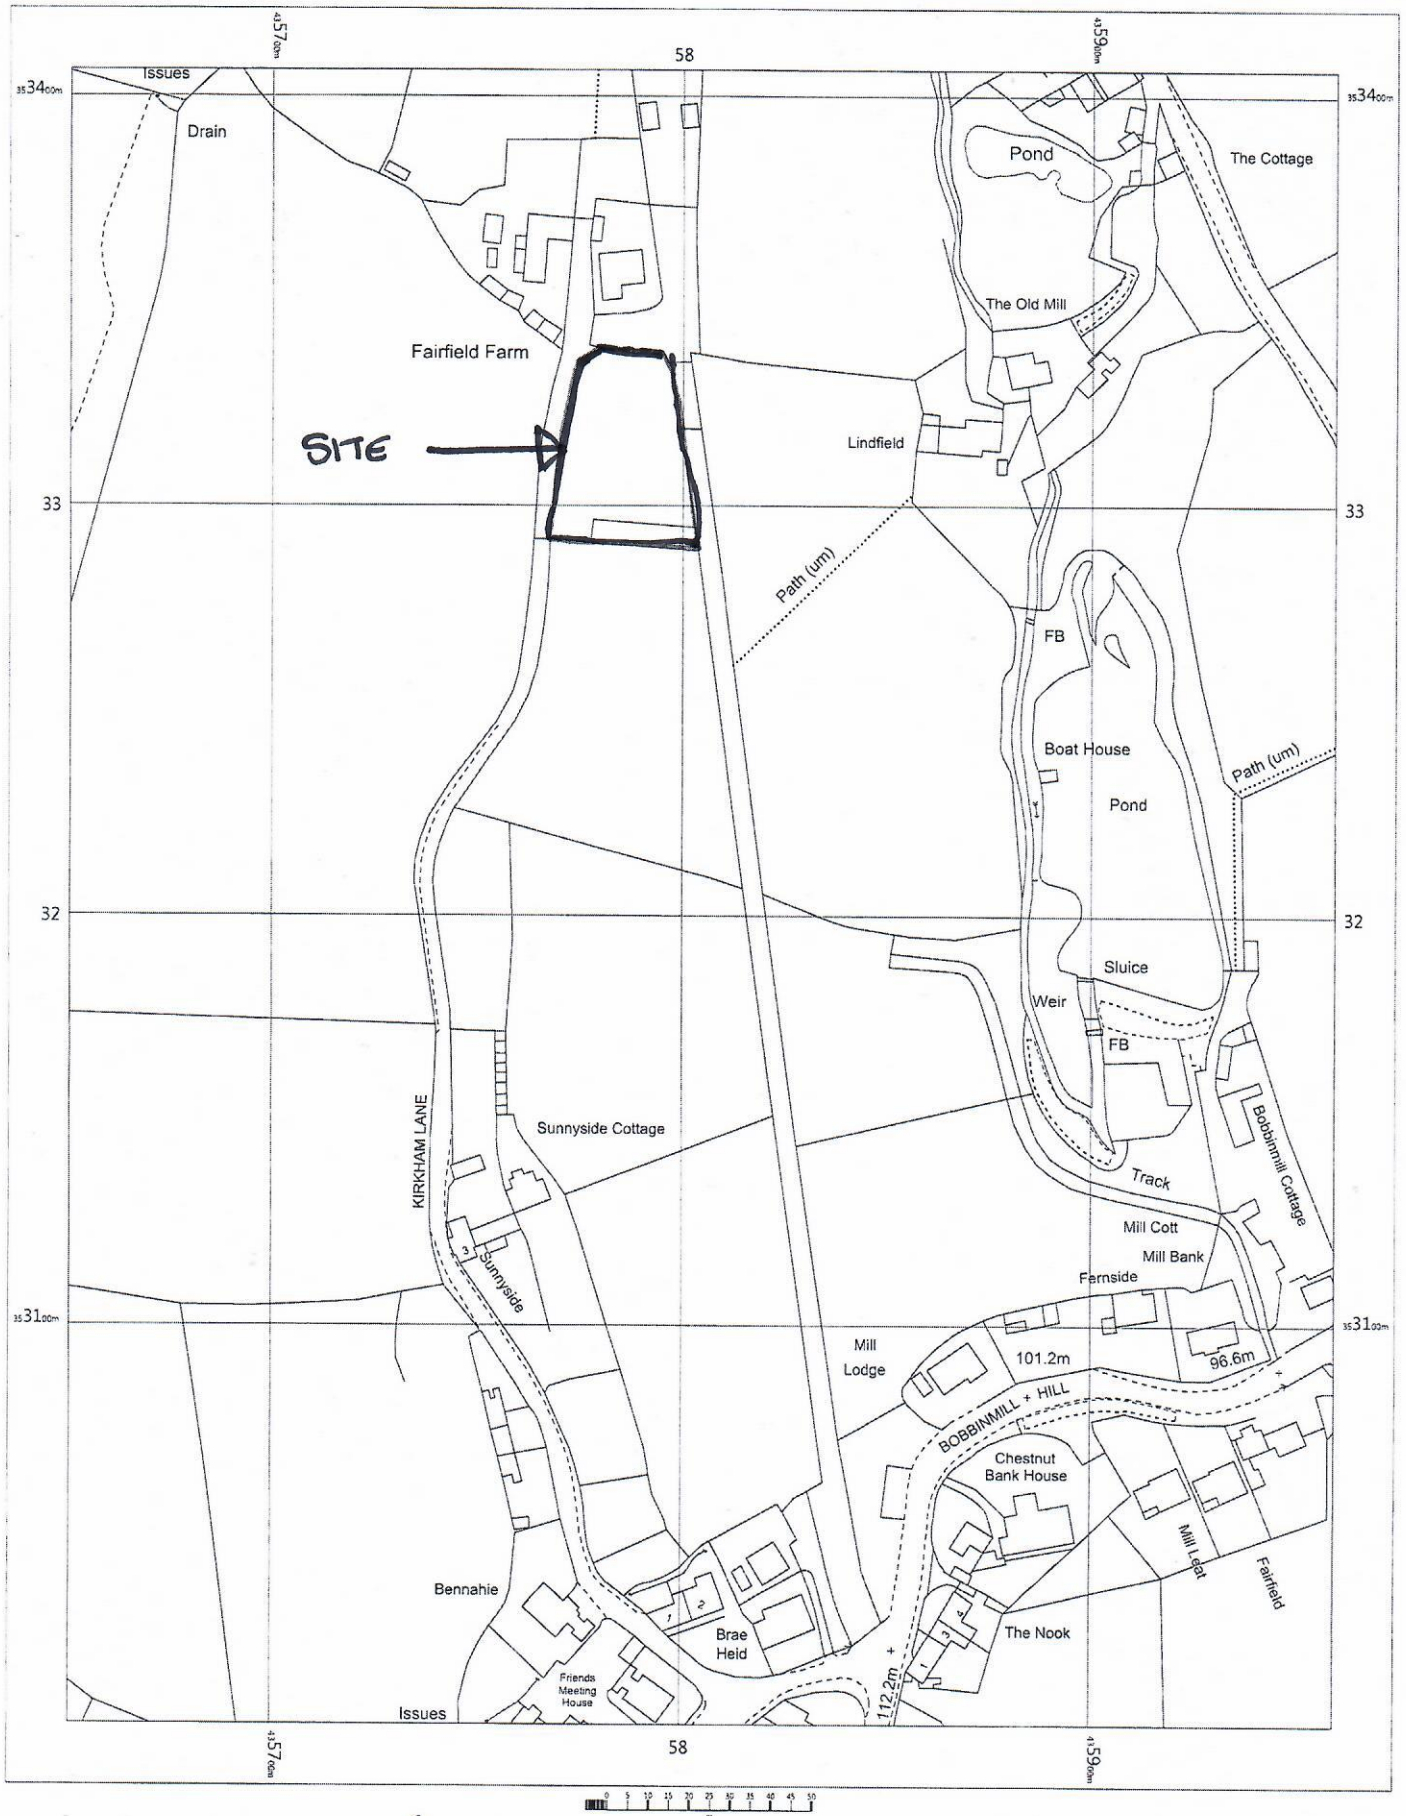

Proposed Greenhouse at Kirkham Lane Location Plan

2028-
1250-

OS MasterMap 1250/2500/10000 scale
Monday, April 1, 2019, ID: CM-00789641
www.centremapslive.co.uk

1:1250 scale print at A3, Centre: 435805 E, 353204 N

©Crown Copyright Ordnance Survey. Licence no. 100019980

N

Data

CENTRE MAPS LIVE