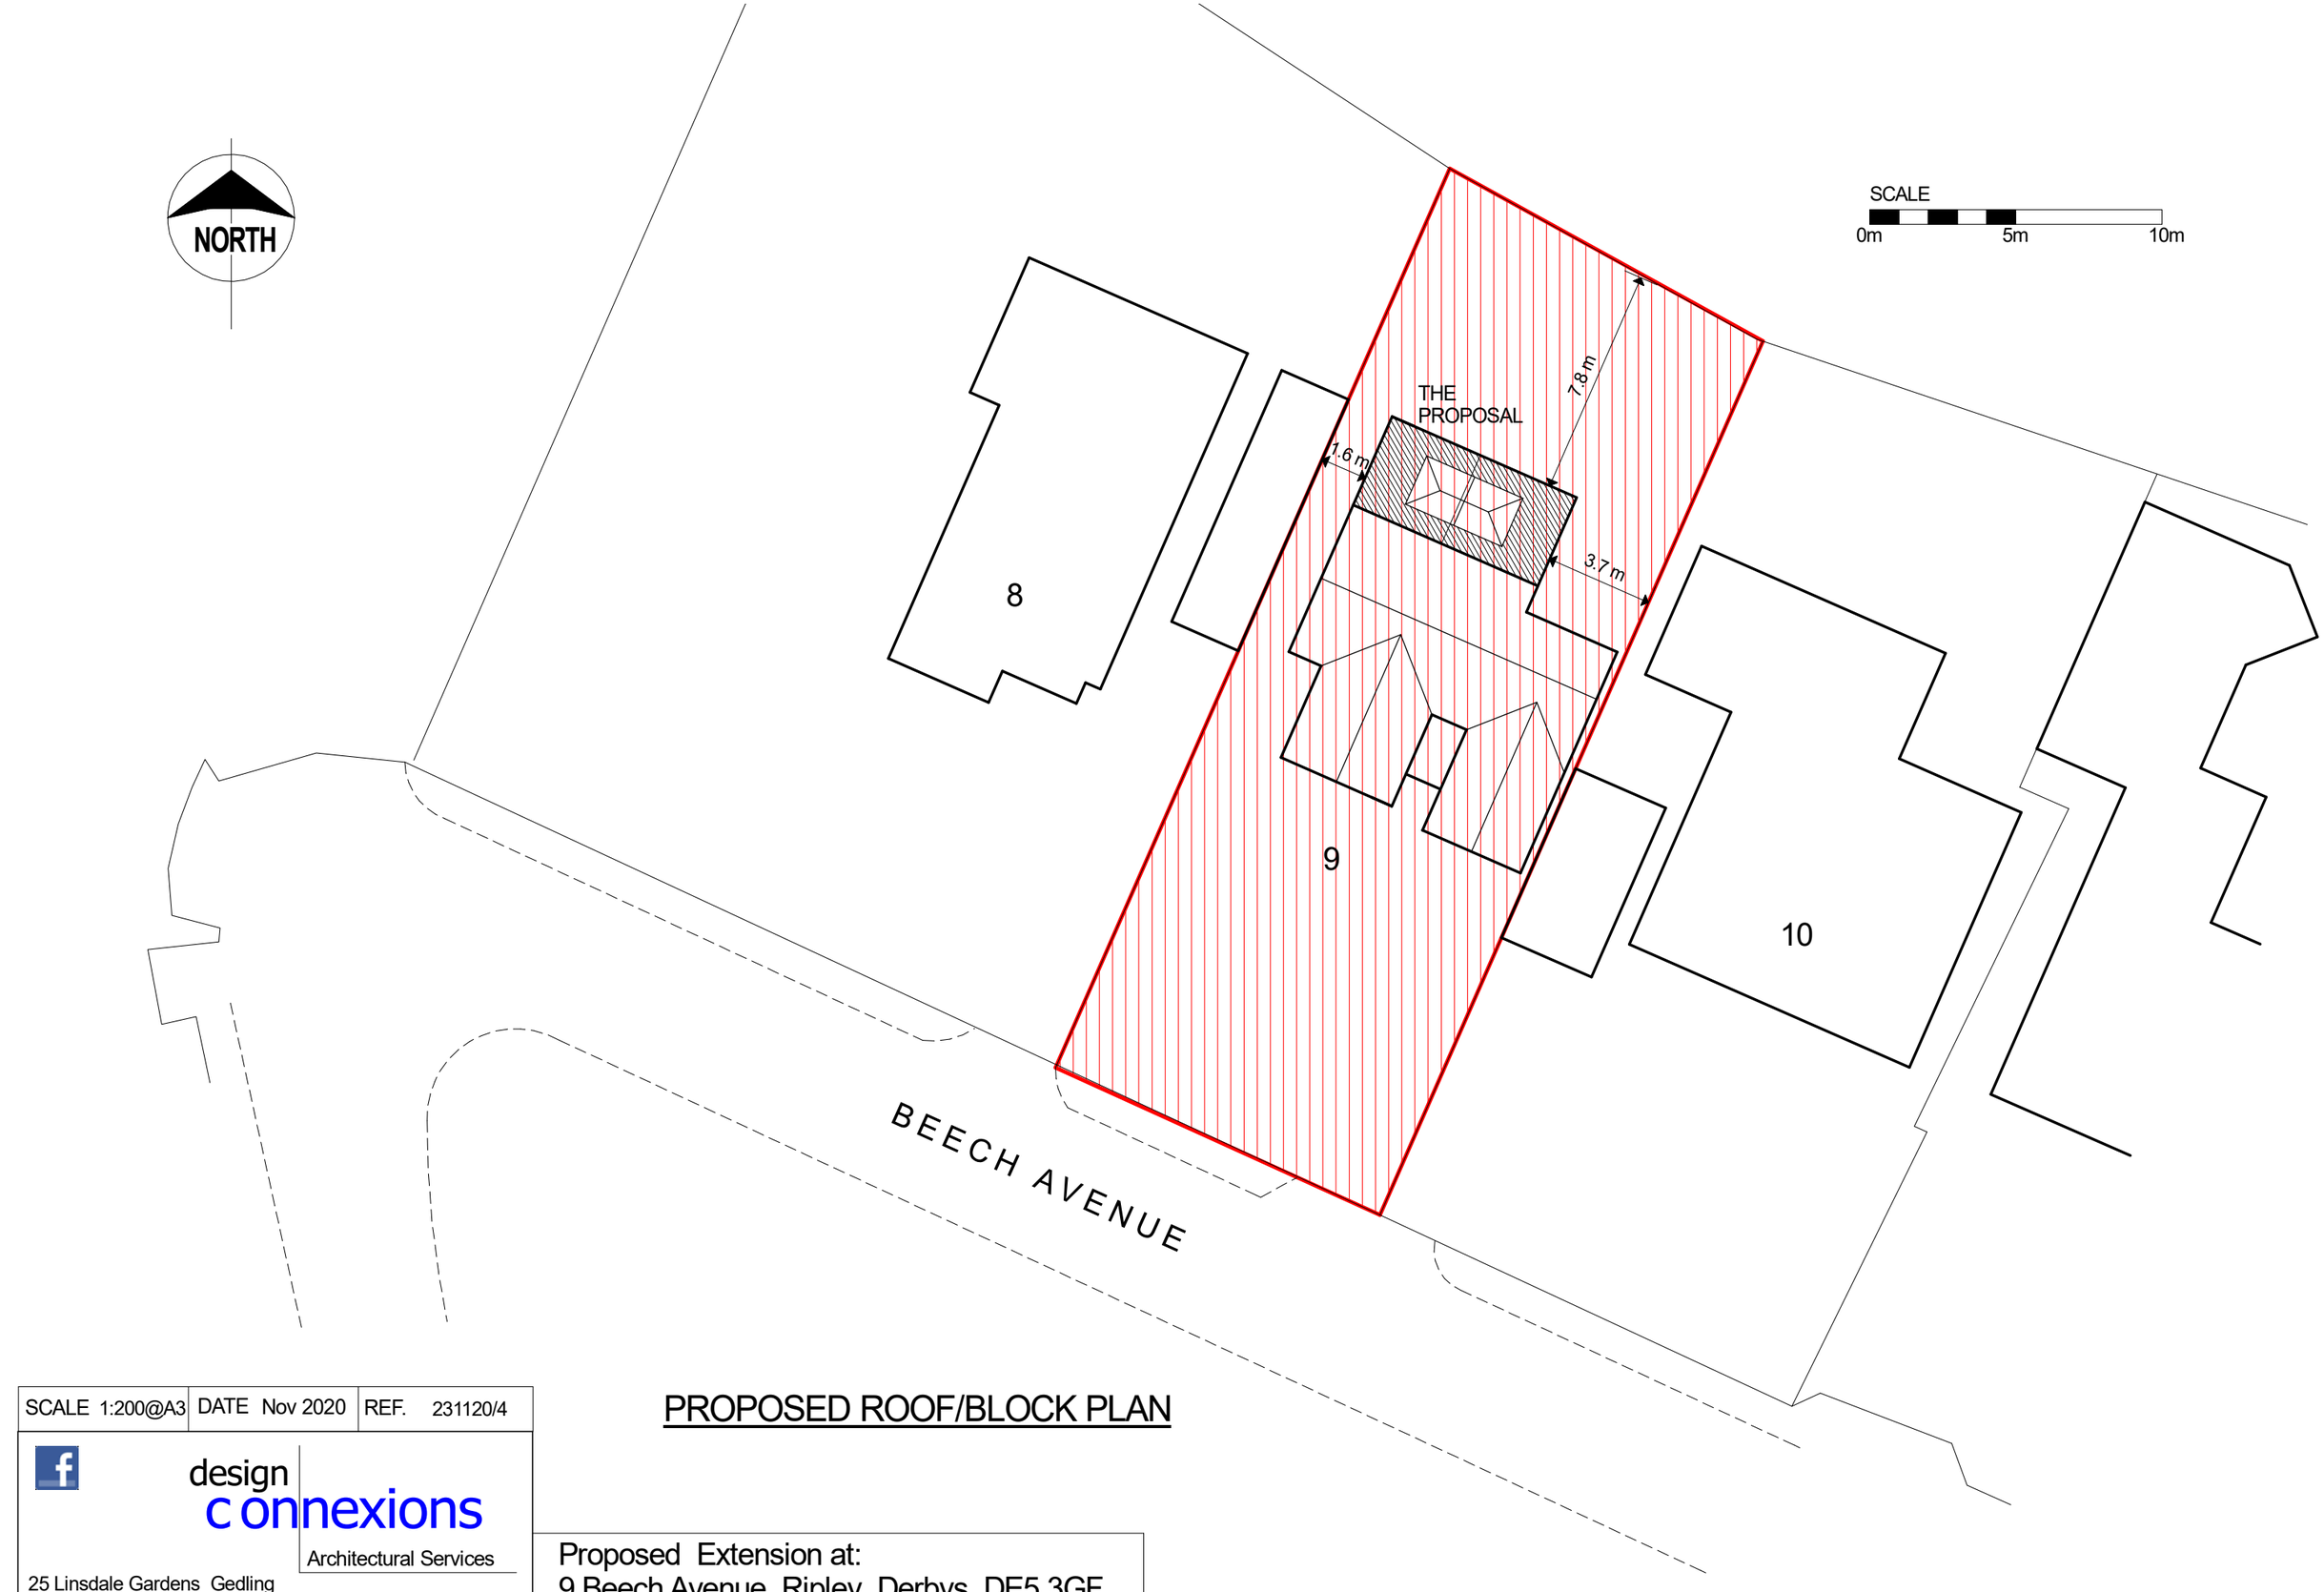

SCALE 1:200@A3	DATE Nov 2020	REF. 231120/4

PROPOSED ROOF/BLOCK PLAN

design connexions
Architectural Services
25 Linsdale Gardens Gedling
Nottingham NG4 4GY
Tel. 07760 215478
e-mail: outandup@protonmail.com
www.designconnexions.co.uk

Proposed Extension at:
9 Beech Avenue Ripley Derbys DE5 3GF
for Mr & Mrs D Hyde