PLANNING/BUILDING REGULATIONS DRAWING

All dimensions to be confirmed on site

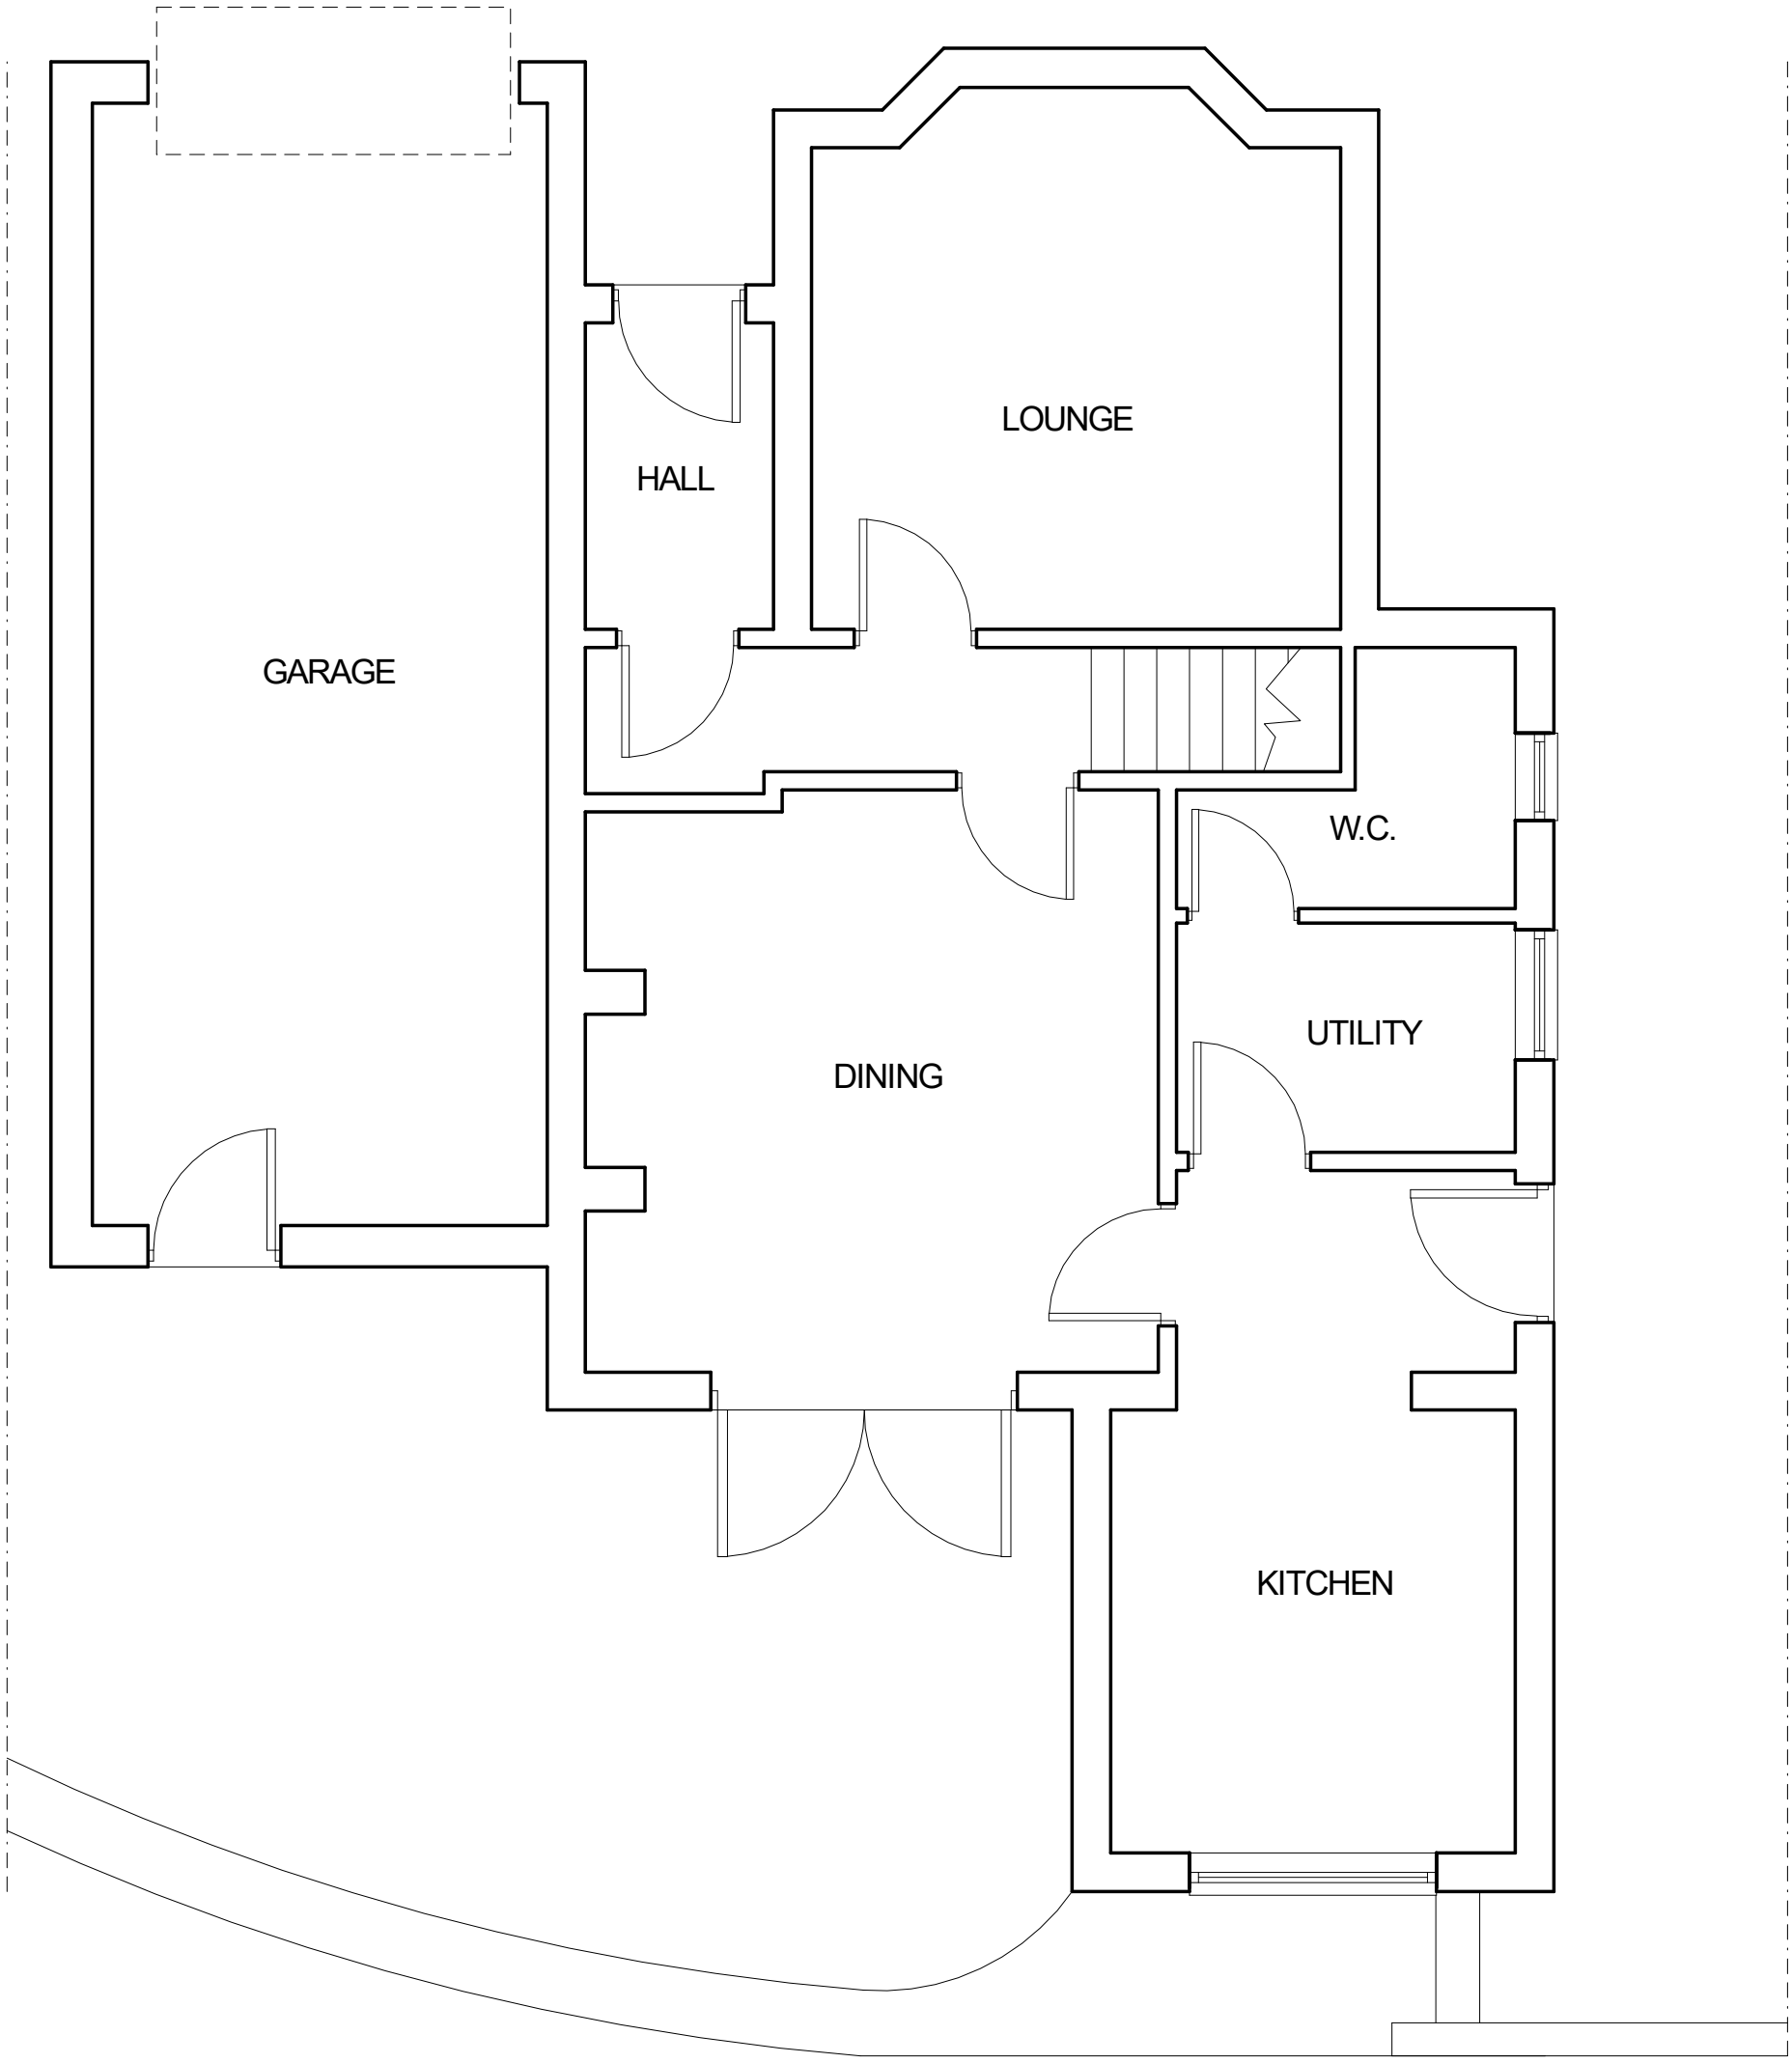

EXISTING PLAN

SCALE 1:50@A3	DATE Nov 2020	REF. 231120/1

Proposed Extension at:
9 Beech Avenue Ripley Derbys DE5 3GF
for Mr & Mrs D Hyde

design connexions
Architectural Services
25 Linsdale Gardens Gedling
Nottingham NG4 4GY
Tel. 07760 215478
e-mail: outandup@protonmail.com
www.designconnexions.co.uk