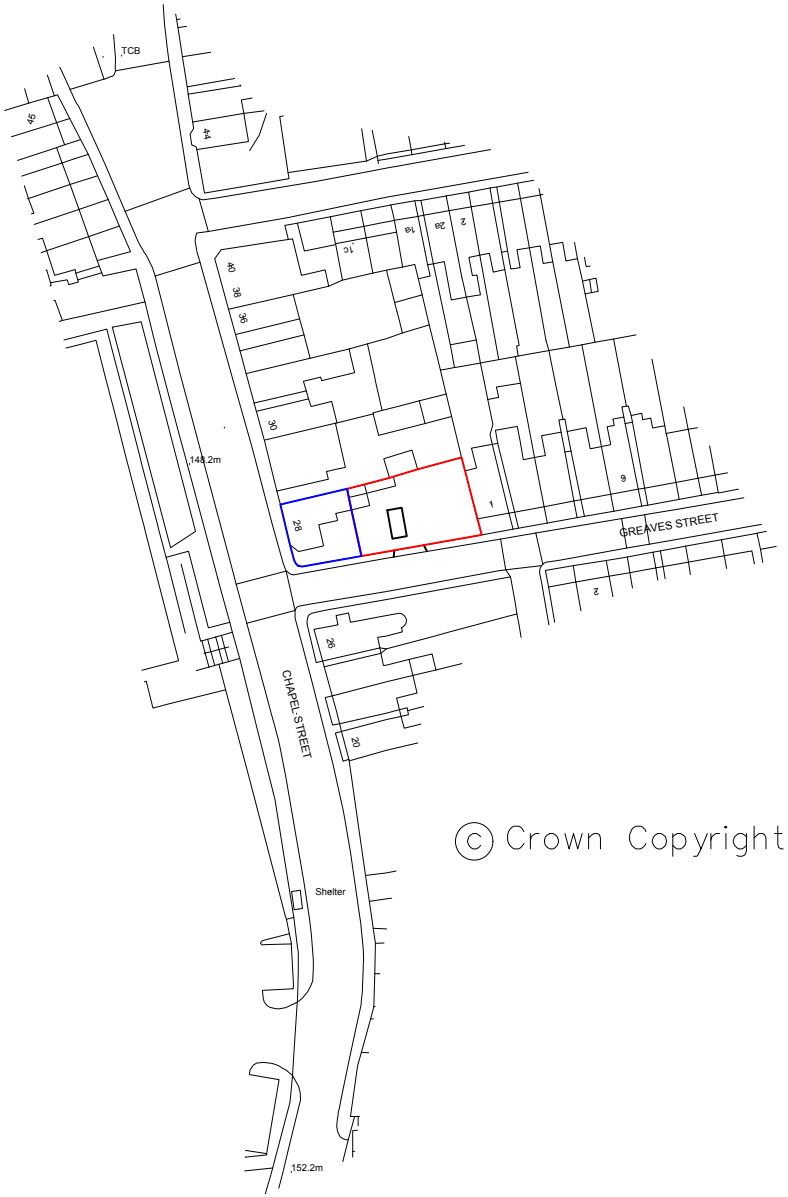



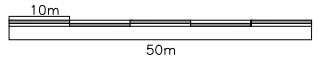

© Crown Copyright and database rights 2020 OS Licence no. 100059809

Site Address:	Drawing Title:	Drawing No: 001 REV A
Lannd Off Greaves Street Ripley	Site Location Plan All measurements to be checked on site.	
Date: December 2020	Scale: 1:100	JF Planning 45 Bakehouse Lane Ockbrook Derby DE72 3RH