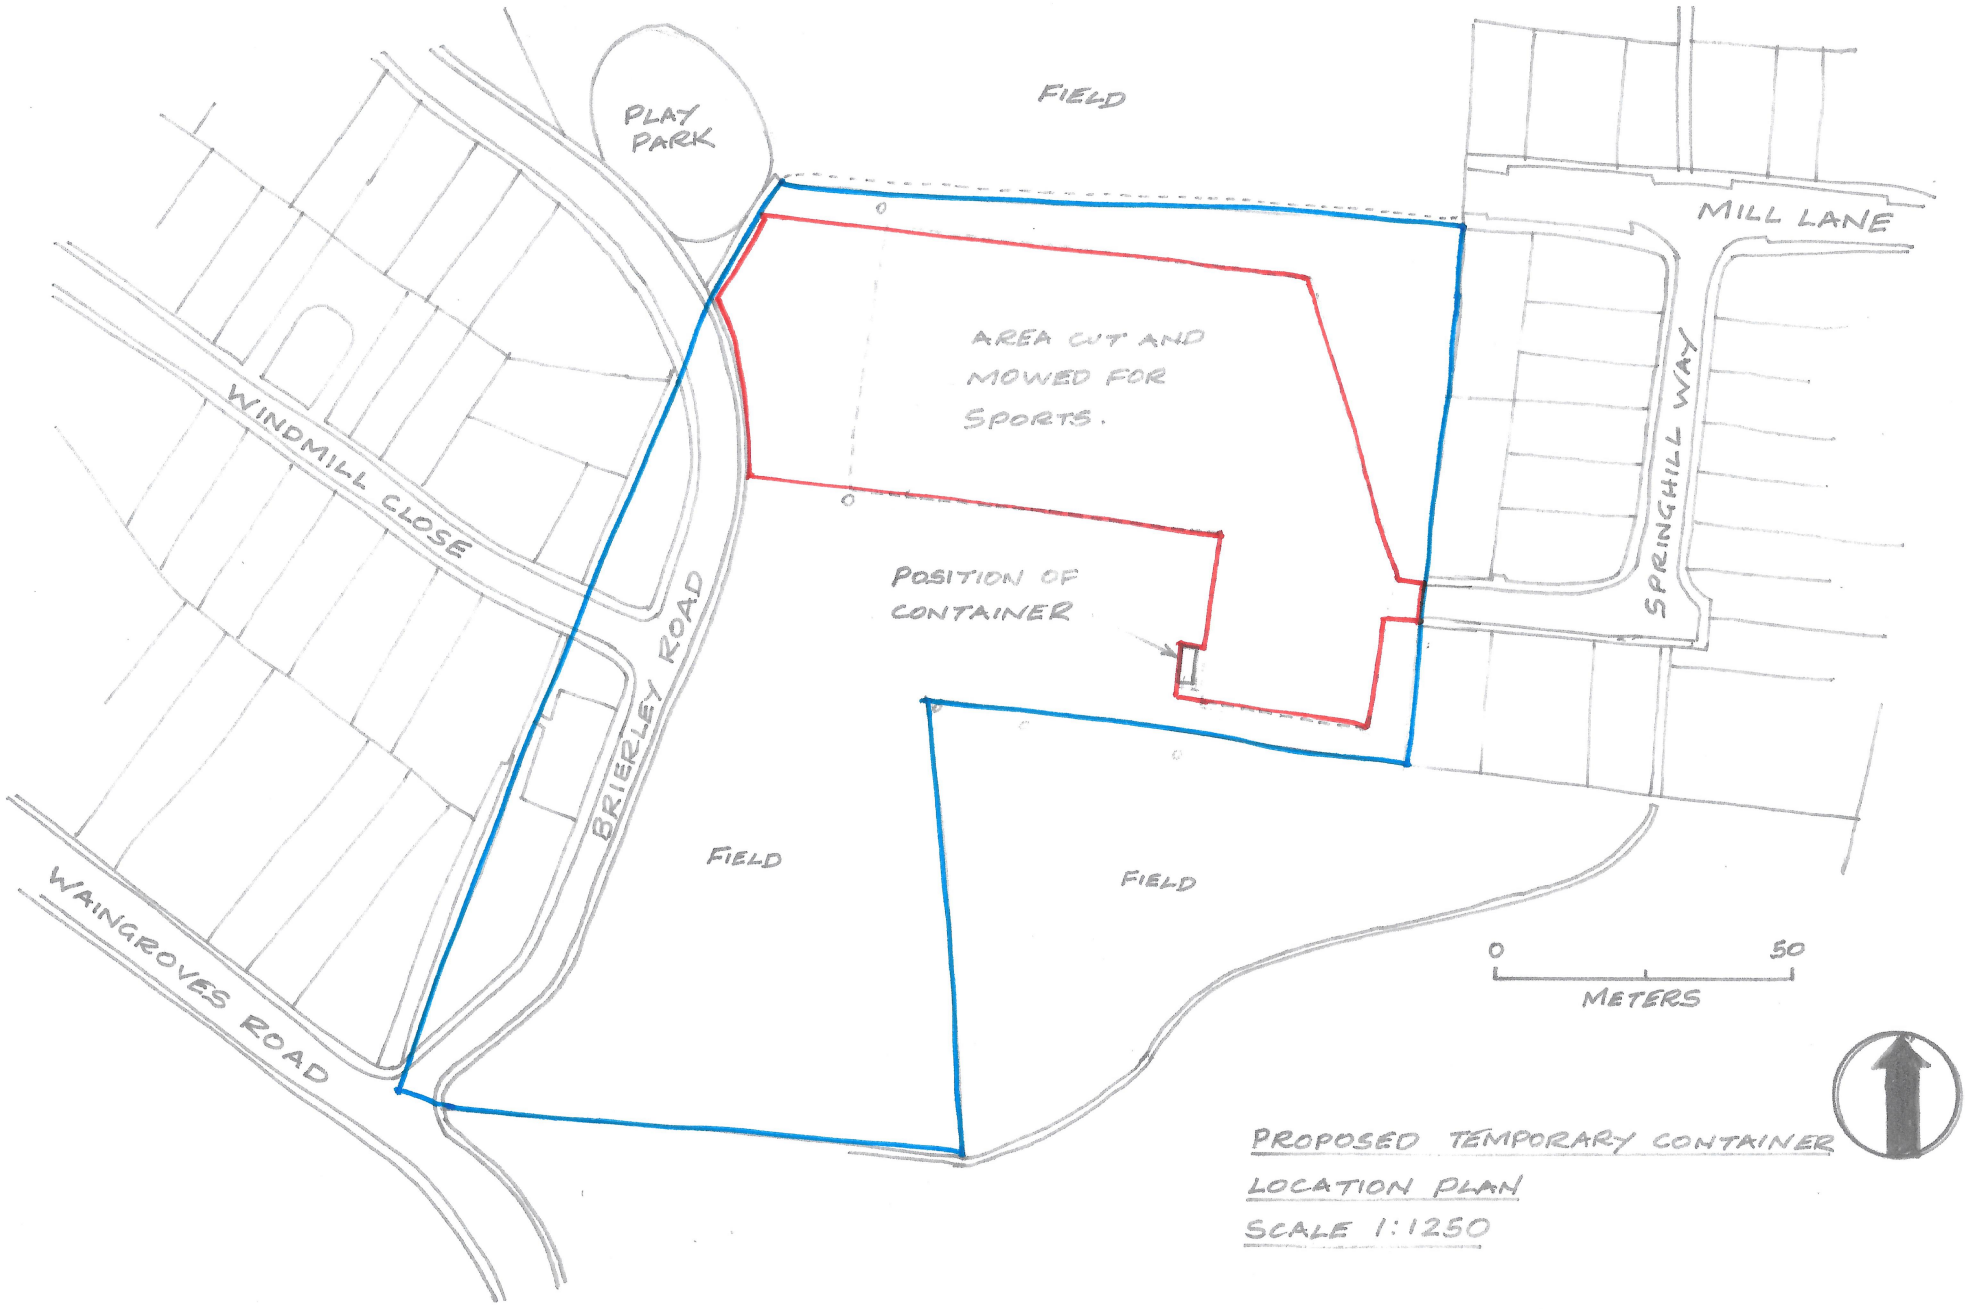

PROPOSED TEMPORARY CONTAINER LOCATION PLAN
SCALE 1:1250