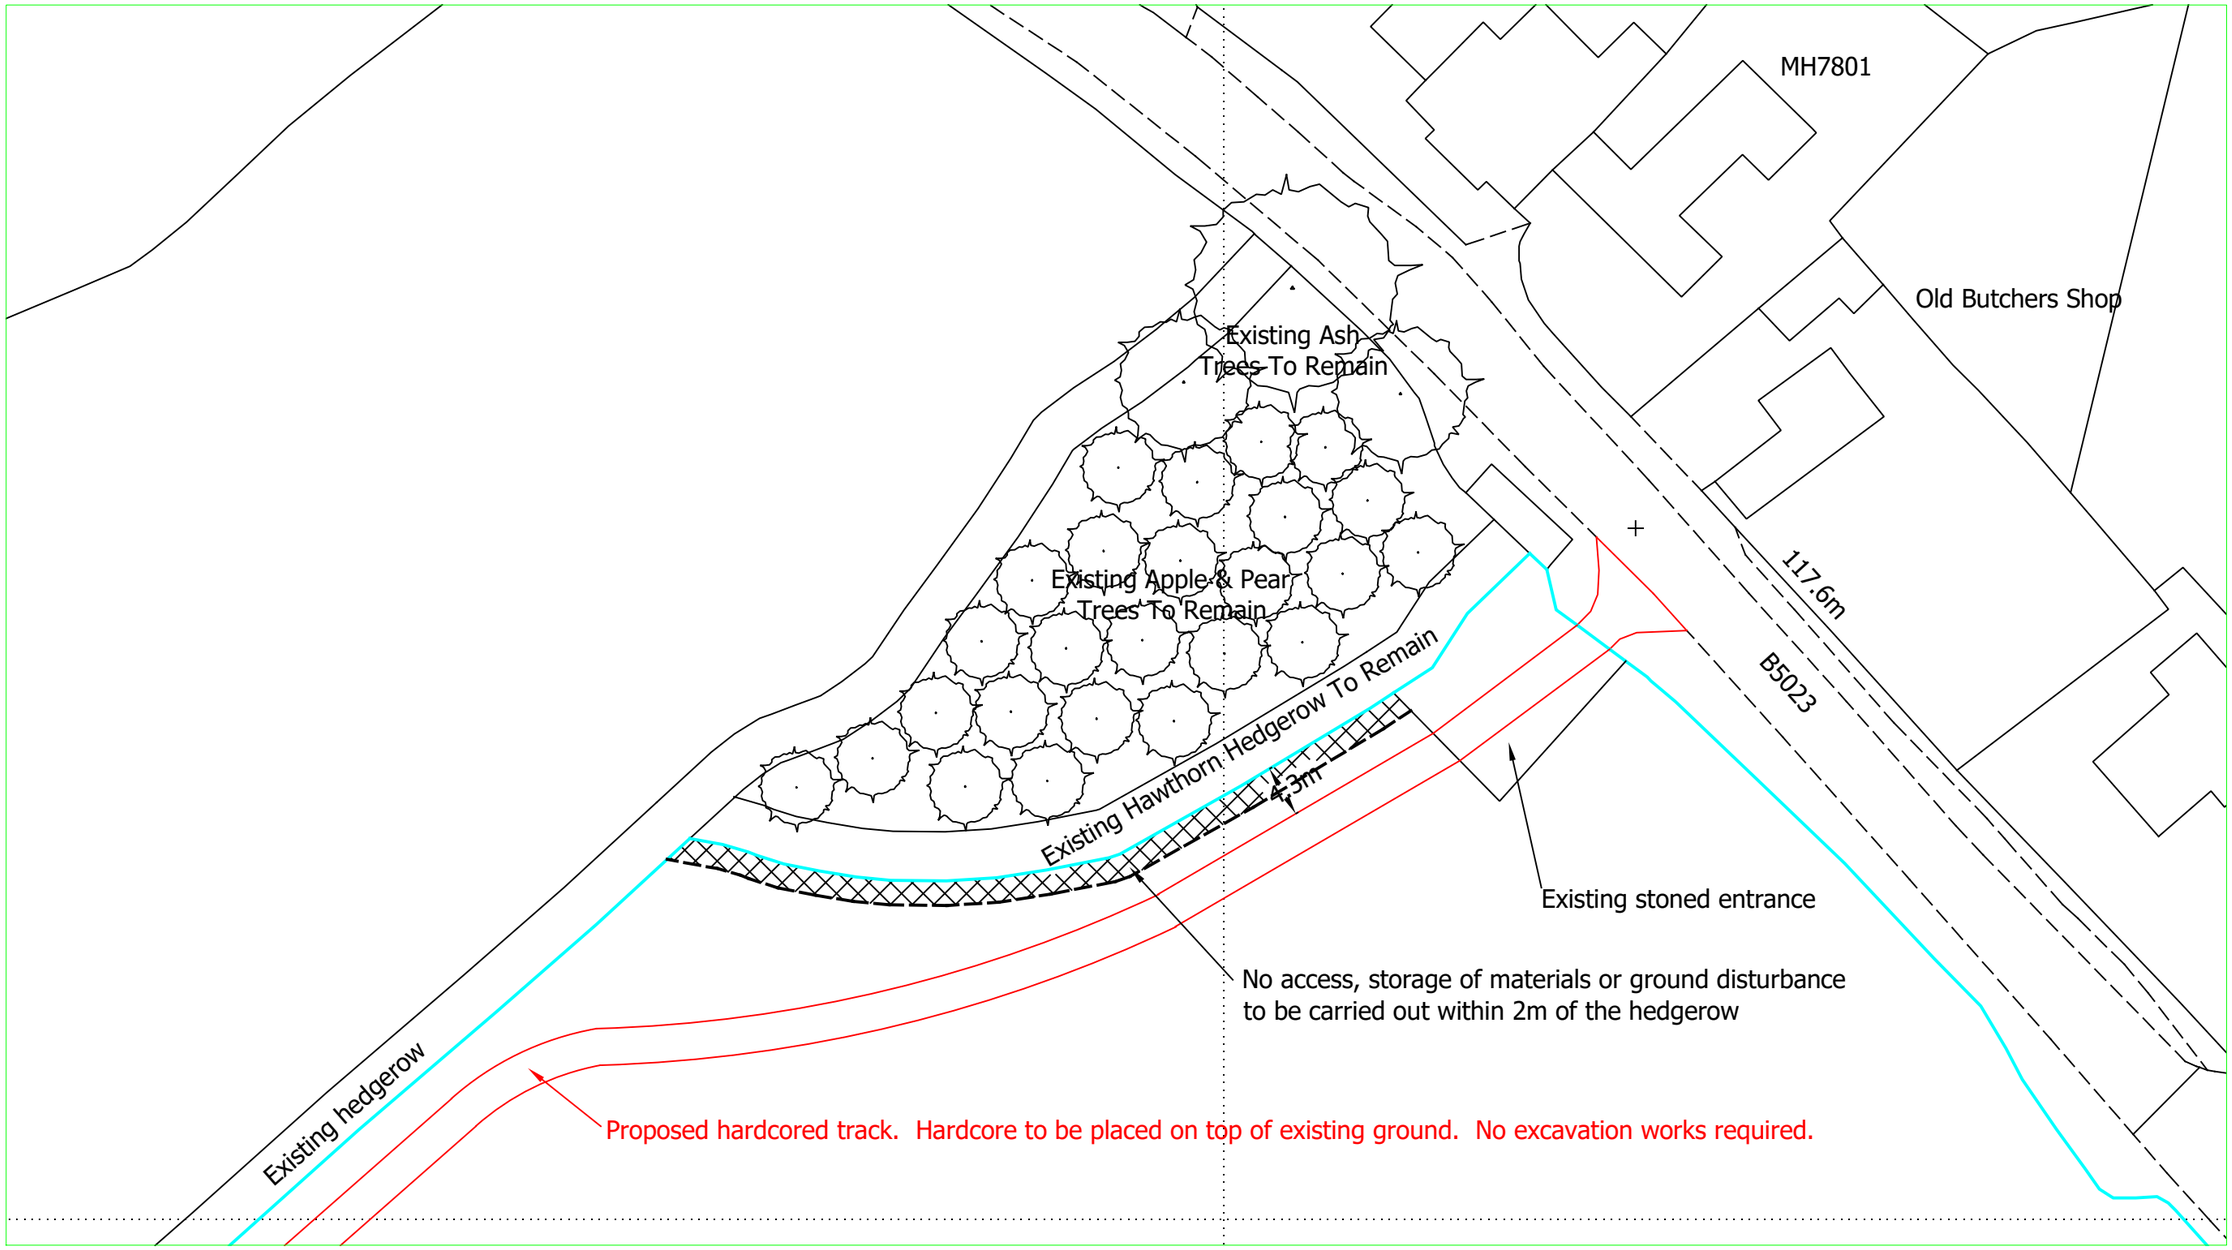


N
W E
S

Reproduced from Ordnance Survey digital map data, 1:2500 scale, by permission of Ordnance Survey on behalf of The Controller of Her Majesty's Stationery Office.
© Crown copyright. All rights reserved. Licence Number: 100005813

BAGSHAWS
Land · Property · Livestock
Vine House, Ashbourne, Derbyshire. DE6 1AE
Telephone: 01335 342201 opt:2
www.bagshaws.com

Applicant:	Mr S Harrison Sunny Bank, Ireton Wood, Idridgehay, Belper. DE56 2SD
Proposal:	Proposed Agricultural Building & Track On Land South West Of Wirksworth Road, Idridgehay. DE56 2SG
Scales: 1:500 @ A3	Detail: Block plan inc TPO Area
Date: 22nd September 2020	Drawing No. 14519-004