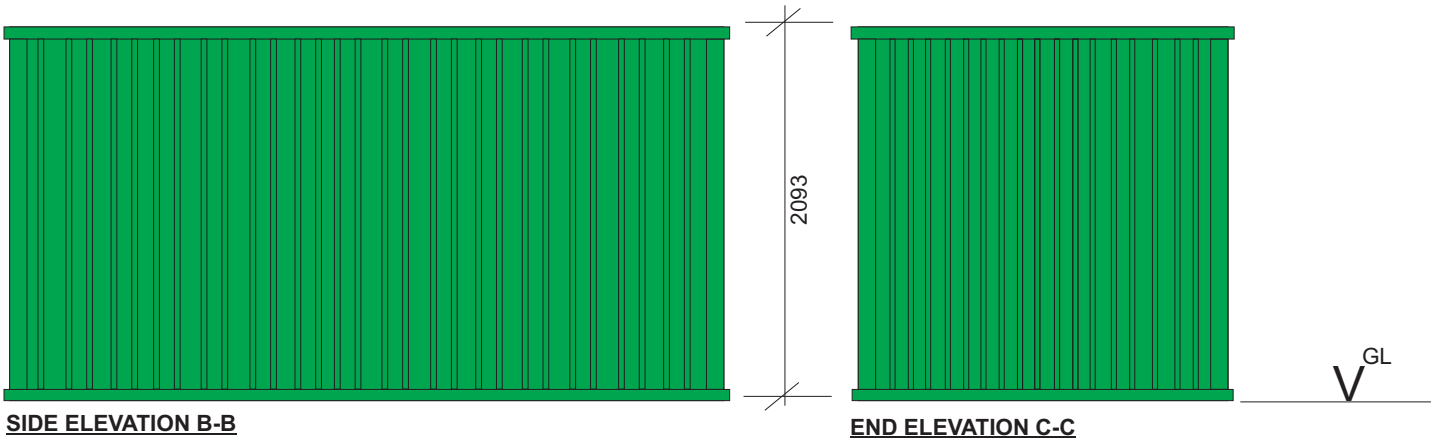

SIDE ELEVATION B-B

END ELEVATION C-C

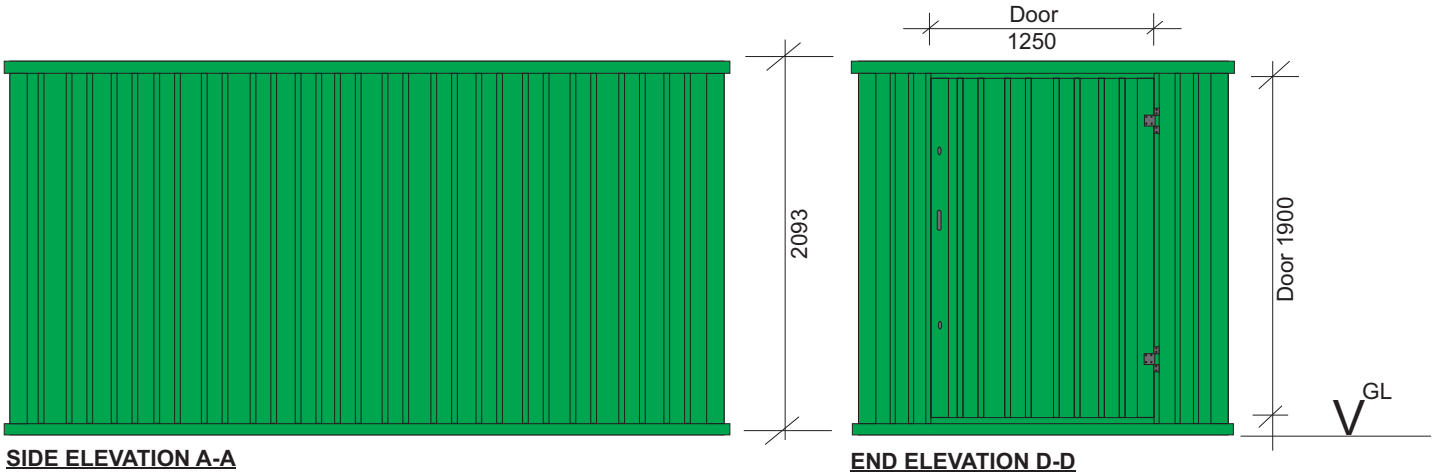

SIDE ELEVATION A-A

END ELEVATION D-D

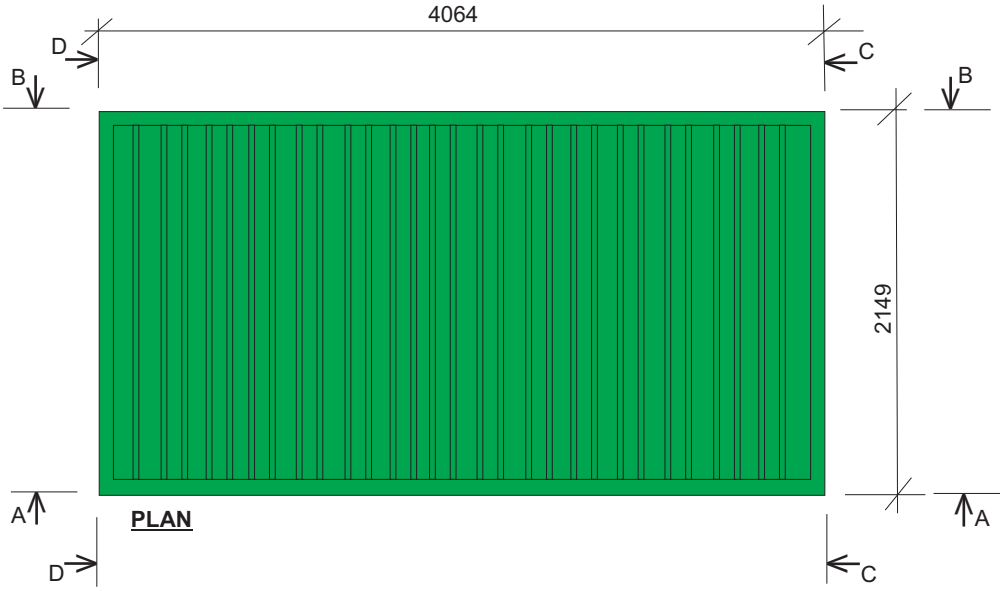

PLAN

PROPOSED FLAT PACKED CONTAINER

SPECIFICATION

Side walls & roof panel - 0.6mm box profile galvanised steel strengthened with galvanised steel framework.
Finished externally RAL 6005 Green
Integral guttering to roof to disperse water to corners.
Floor - Galvanised steel profile frame with 18mm thick grade 3 Norbord timber boarding.
Door panel - 0.6mm box profile galvanised steel with 2no Euro deadlocks & stainless steel hinges. Door to open outwards.

Drg No : 201201 (Not to scale)
Date: 3rd December 2020