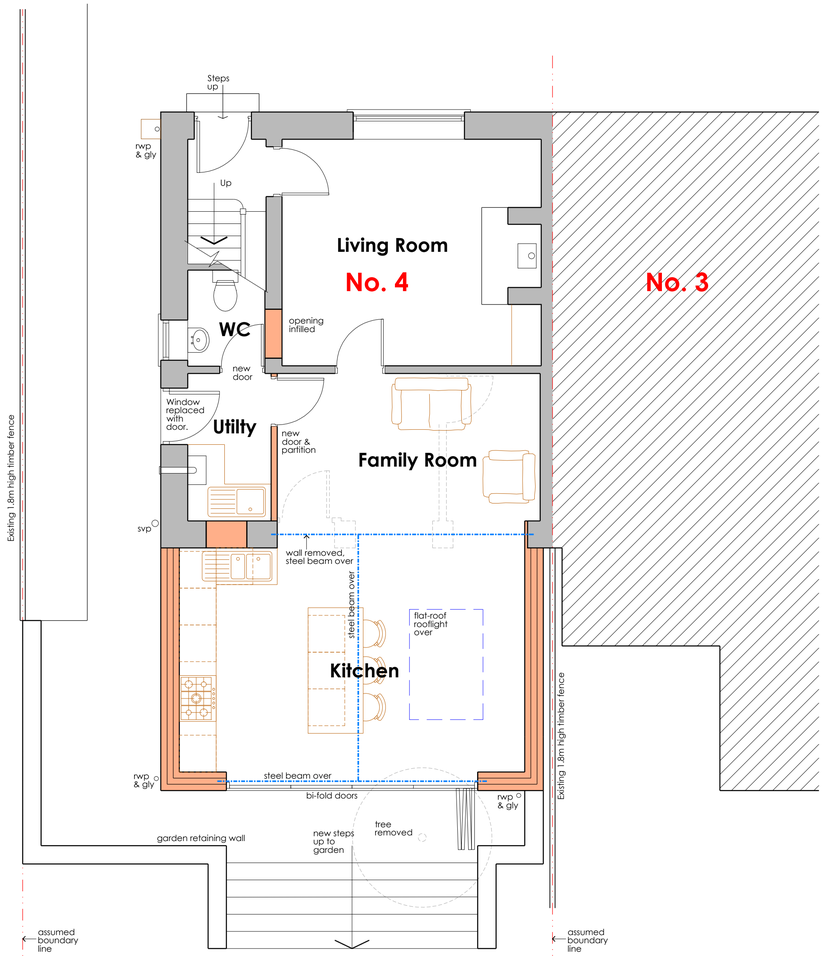

Ground Floor Plan

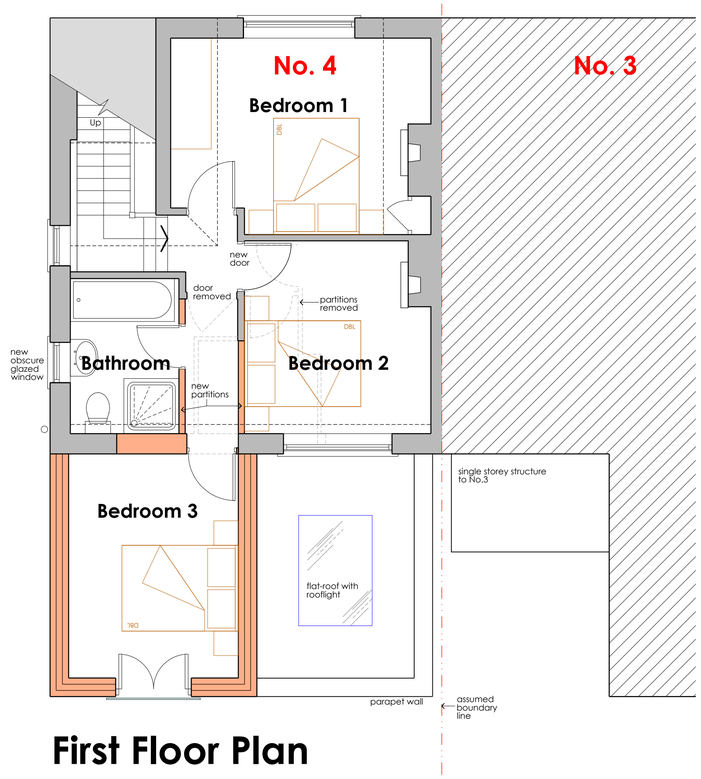

First Floor Plan

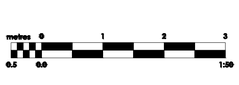



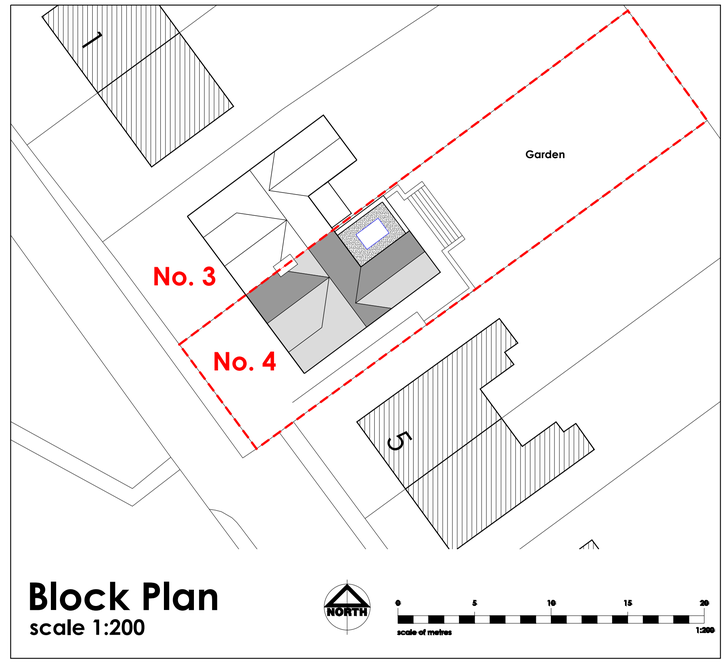

Block Plan
scale 1:200

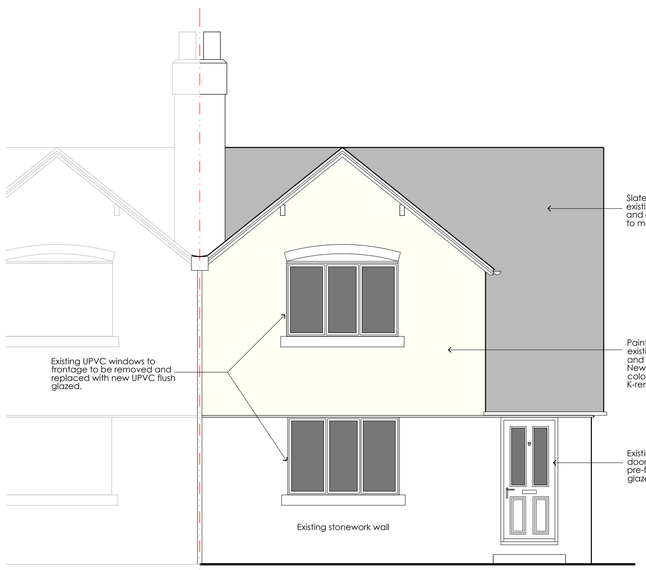

No. 3 No. 4

Front Elevation
(South West)

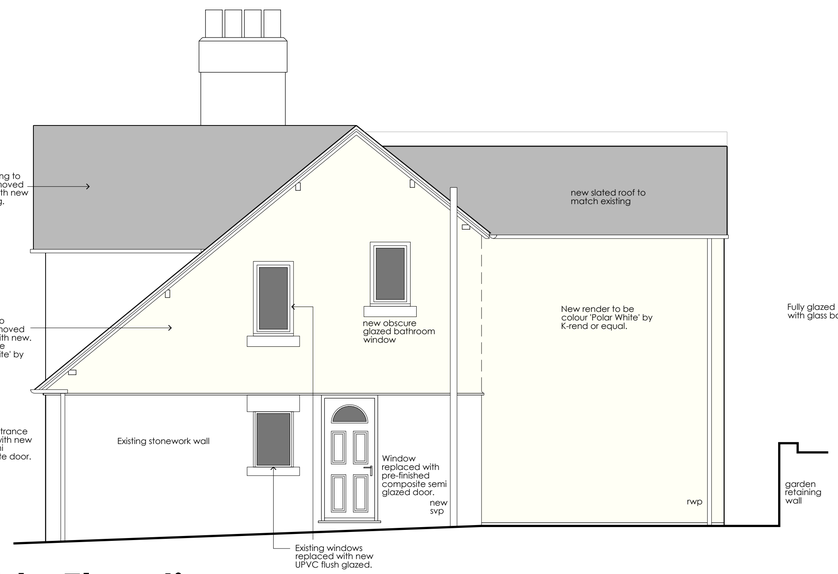

Side Elevation
(South East)

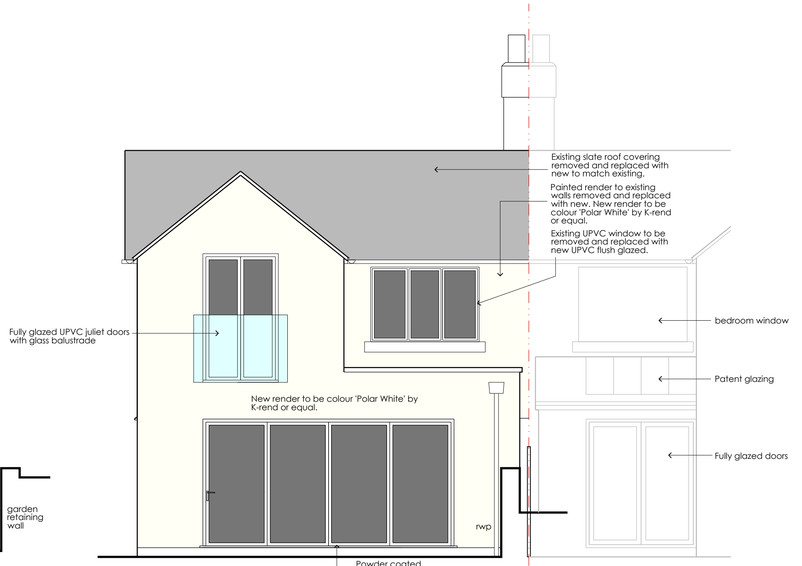

Rear Elevation
(North East)

No. 4 No. 3

REVISIONS:
A 22.09.20
Redesign.
Planning Application.
B 09.11.20
Kitchen doors amended. Render notes amended.
C 03.12.20
Window configurations (central vents removed).
D 08.12.20
Window configurations (central vents removed).

DRAWING NUMBER: 1091-02D
CLIENT: Mr D Perkins
PROJECT: 4 Bridge View, Milford, Derbyshire.
DRAWING: Proposed Arrangement.
STATUS: PLANNING
DATE © Sept'20
SCALE 1:50 & 1:200
SIZE A1
DRAWN JCS
BASE FILE survey.dwg

DO NOT SCALE THIS DRAWING. REPRODUCTION SUBJECT TO COPYRIGHT.

JS:A
architectural design
project management
184 Church Lane
Hucknall Nottingham
NG15 8DZ
07976 714973
admin@js-a.co.uk
www.js-a.co.uk